Refer to Elevations for additional movement joint locations unable to be illustrated on plans.

Do not scale dimensions from this drawing.

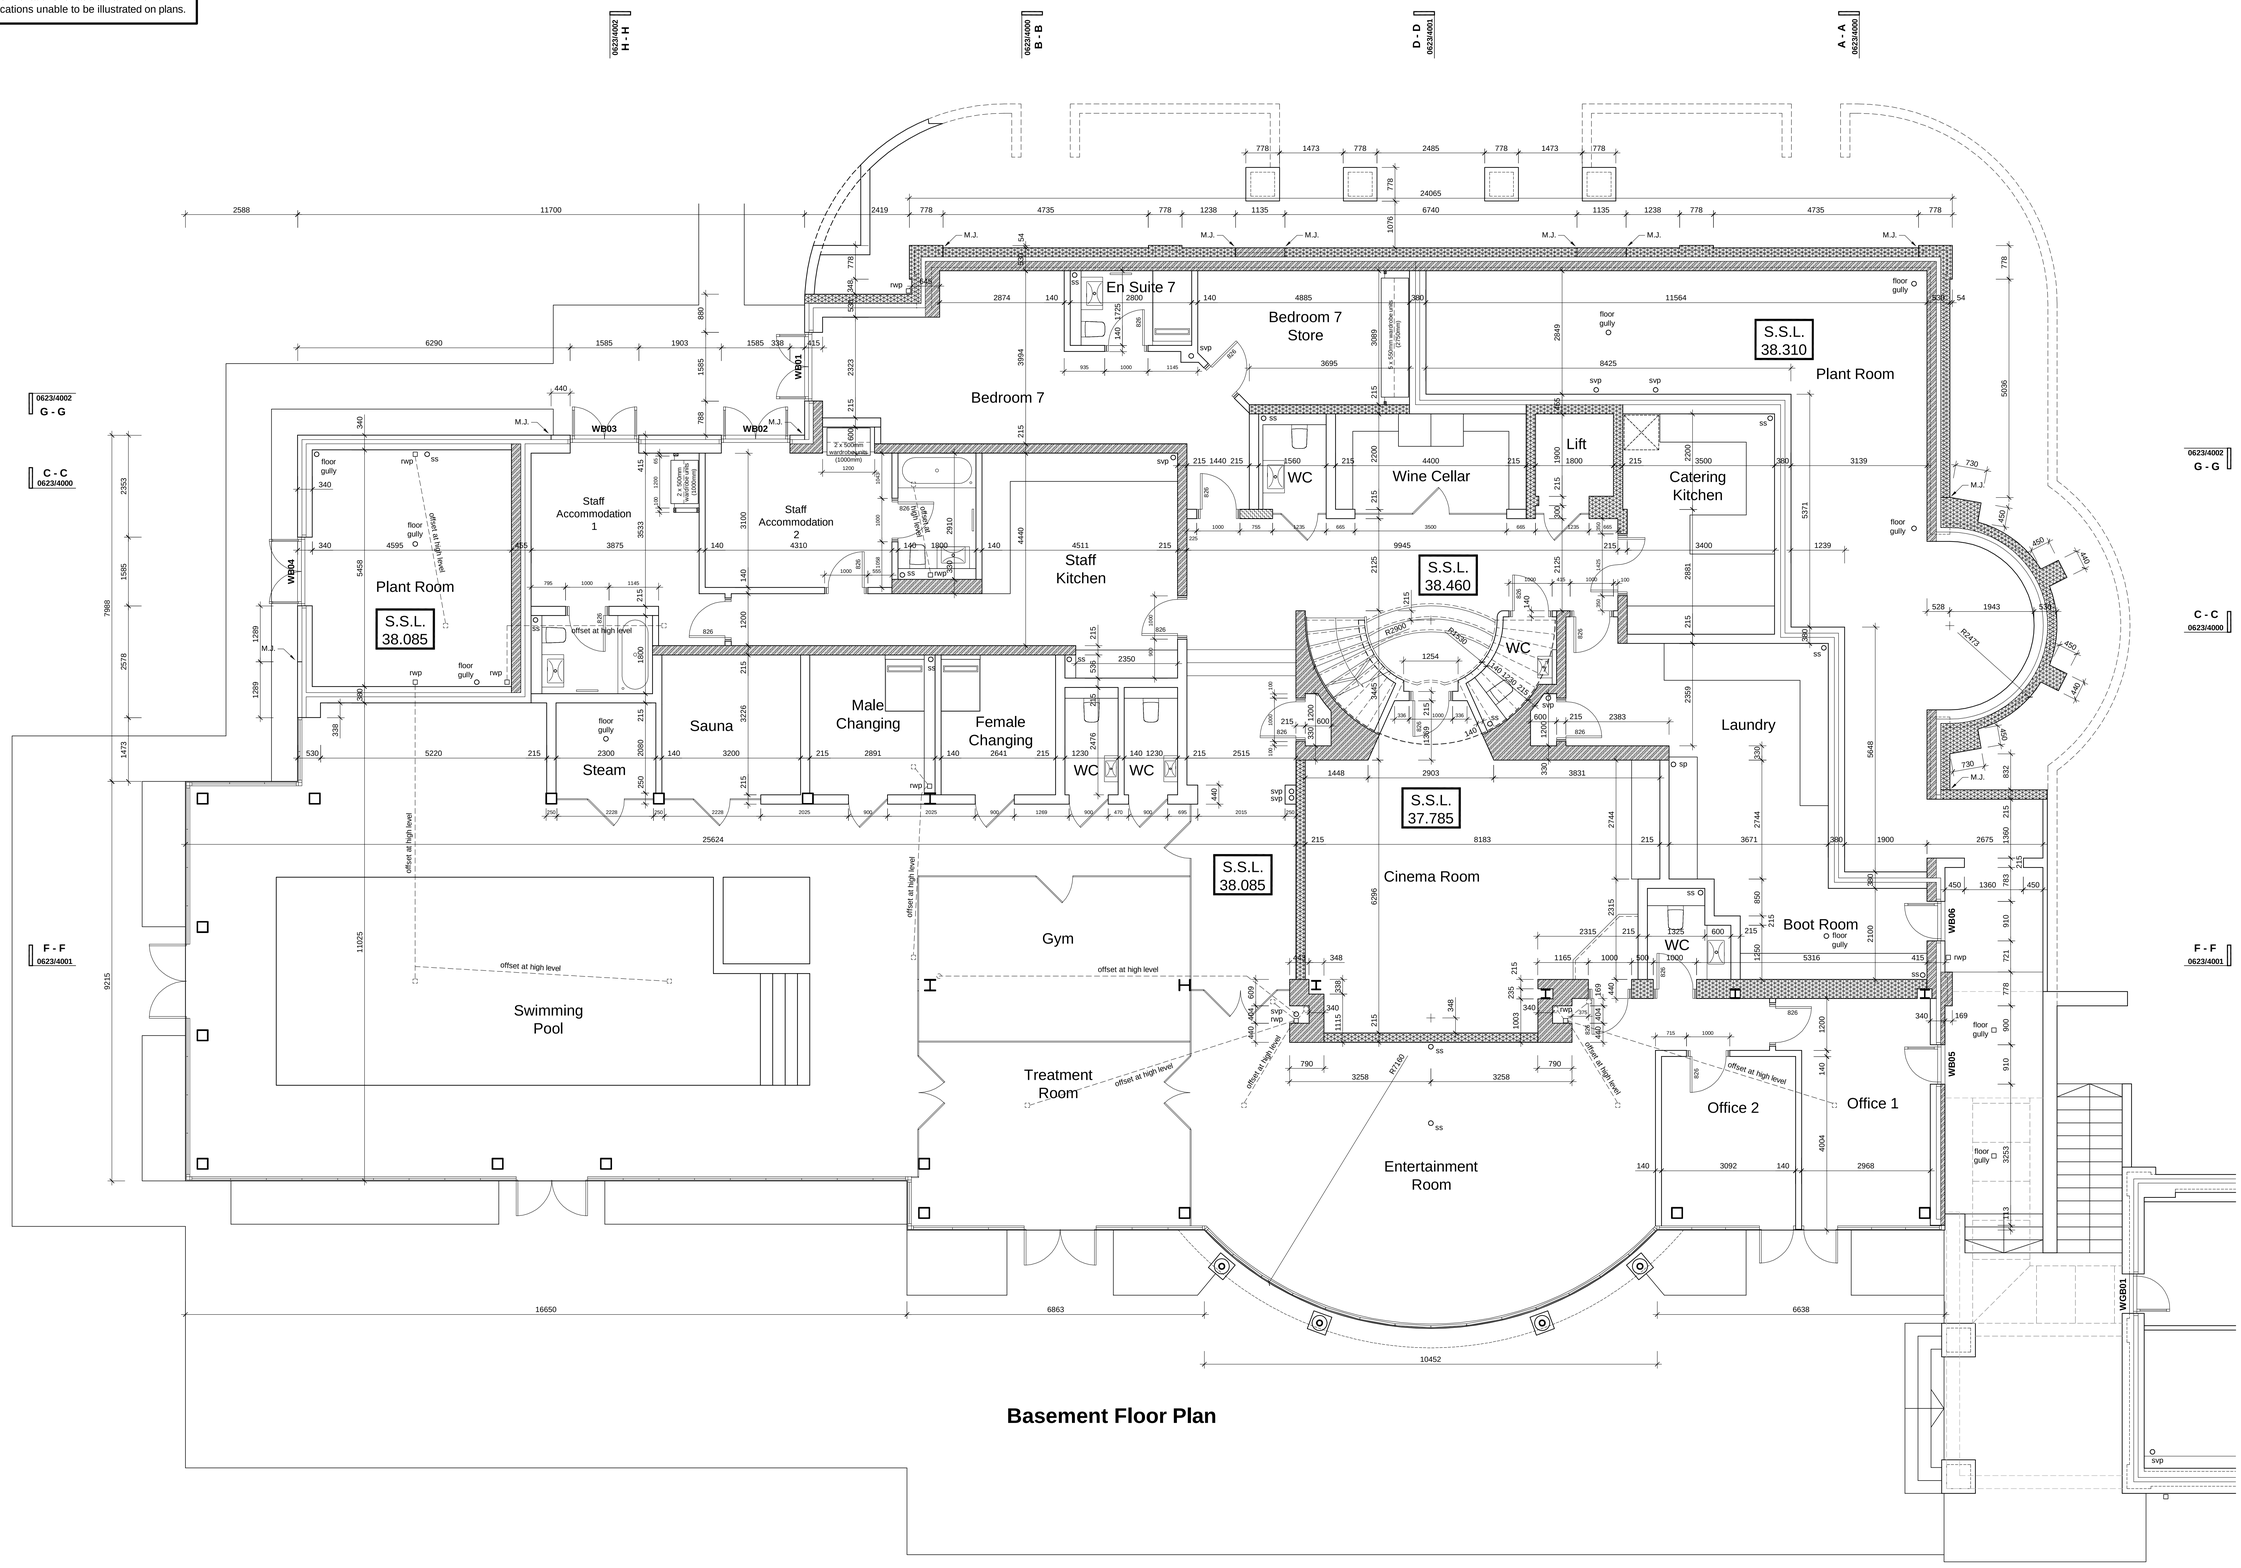

Basement Floor Plan

Revision		Date
E	Door added to Bedroom 7 Store.	31.10.13
D	Sacrificial linings added to Staff Accommodation doors. Pool WC divided in two.	01.10.13
C	Terrace rwp's re-routed, downpipes added (pool & staff areas).	13.08.13
B	Structural amendments and dims added.	29.07.13
A	Construction Issue.	09.05.13

Octagon Developments Limited
Weir House Hurst Road
East Molesey Surrey KT8 9AY
T: +44 (0) 208 481 7500
F: +44 (0) 208 481 7501
E: octagon@octagon.co.uk
W: www.octagon.co.uk

Project
Overbye, St Georges Hill

Title
Basement Plan

Status
Construction

Scale	Drawn	Date
1:50	sh	Nov. '12
Job number	Drawing number	Revision
0623	2001	E

© Copyright Octagon Developments Limited