Do not scale dimensions from this drawing.

Drawing to be read in conjunction with Ground Floor Structure Plan dwg. no. 0623/2004 and Structure Details dwg. no. 0623/2011.

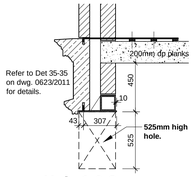

Hole 1 & 2
(see plan) wide x 525mm high in external wall.

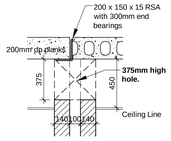

Hole 3
(see plan) wide x 375mm high.

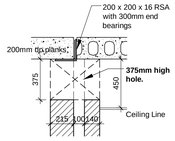

Hole 4
(see plan) wide x 375mm high.

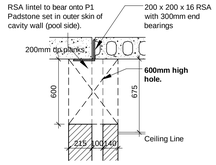

Hole 5
(see plan) wide x 600mm high.

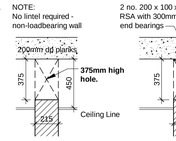

Hole 6, 9, 14, 16, 20, 54, 67
(see plan) wide x 375mm high.

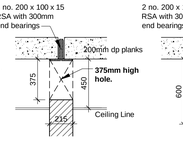

Hole 7
(see plan) wide x 375mm high.

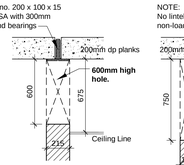

Hole 8
(see plan) wide x 600mm high.

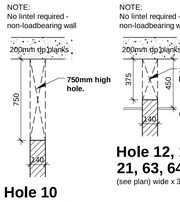

Hole 10
(see plan) wide x 750mm high.

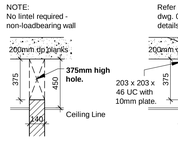

Hole 12, 13, 15, 21, 63, 64
(see plan) wide x 375mm high.

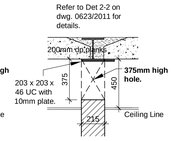

Hole 11
(see plan) wide x 375mm high.

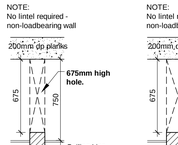

Hole 15, 22, 25, 36, 55, 56, 57, 58, 59, 60, 61, 65, 66
(see plan) wide x 675mm high.

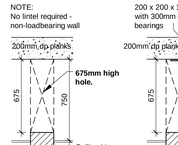

Hole 16, 28, 31, 47, 50, 51, 52
(see plan) wide x 675mm high.

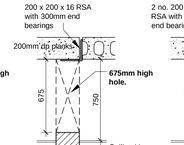

Hole 17, 18, 29, 38
(see plan) wide x 375mm high.

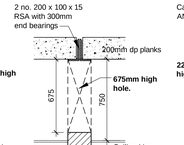

Hole 19, 23, 24, 32
(see plan) wide x 675mm high.

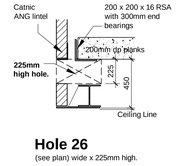

Hole 26
(see plan) wide x 225mm high.

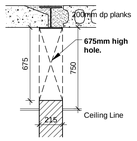

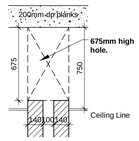

Hole 27, 30, 34, 35, 37 (similar), 39
(see plan) wide x 675mm high.

Hole 33
(see plan) wide x 675mm high.

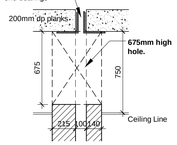

Hole 40
(see plan) wide x 675mm high.

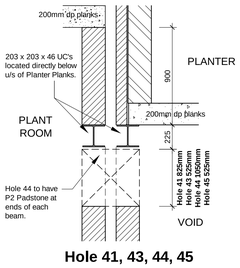

Hole 41, 43, 44, 45

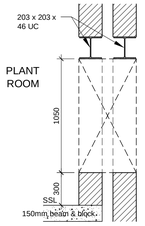

Hole 42
(see plan) wide x 1050mm high.

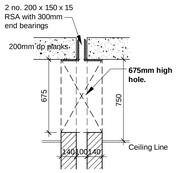

Hole 46, 48, 49
(see plan) wide x 675mm high.

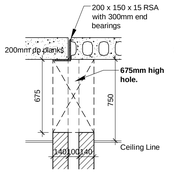

Hole 53
(see plan) wide x 675mm high.

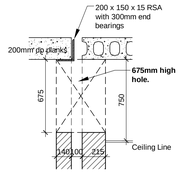

Hole 62
(see plan) wide x 675mm high.

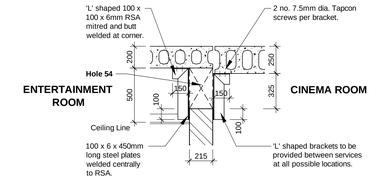

Wall Restraint Detail to Top of Cinema/Entertainment Wall (Hole 54)

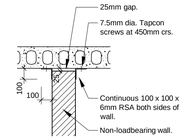

Typical Restraint Detail to Top of Non-Loadbearing Walls

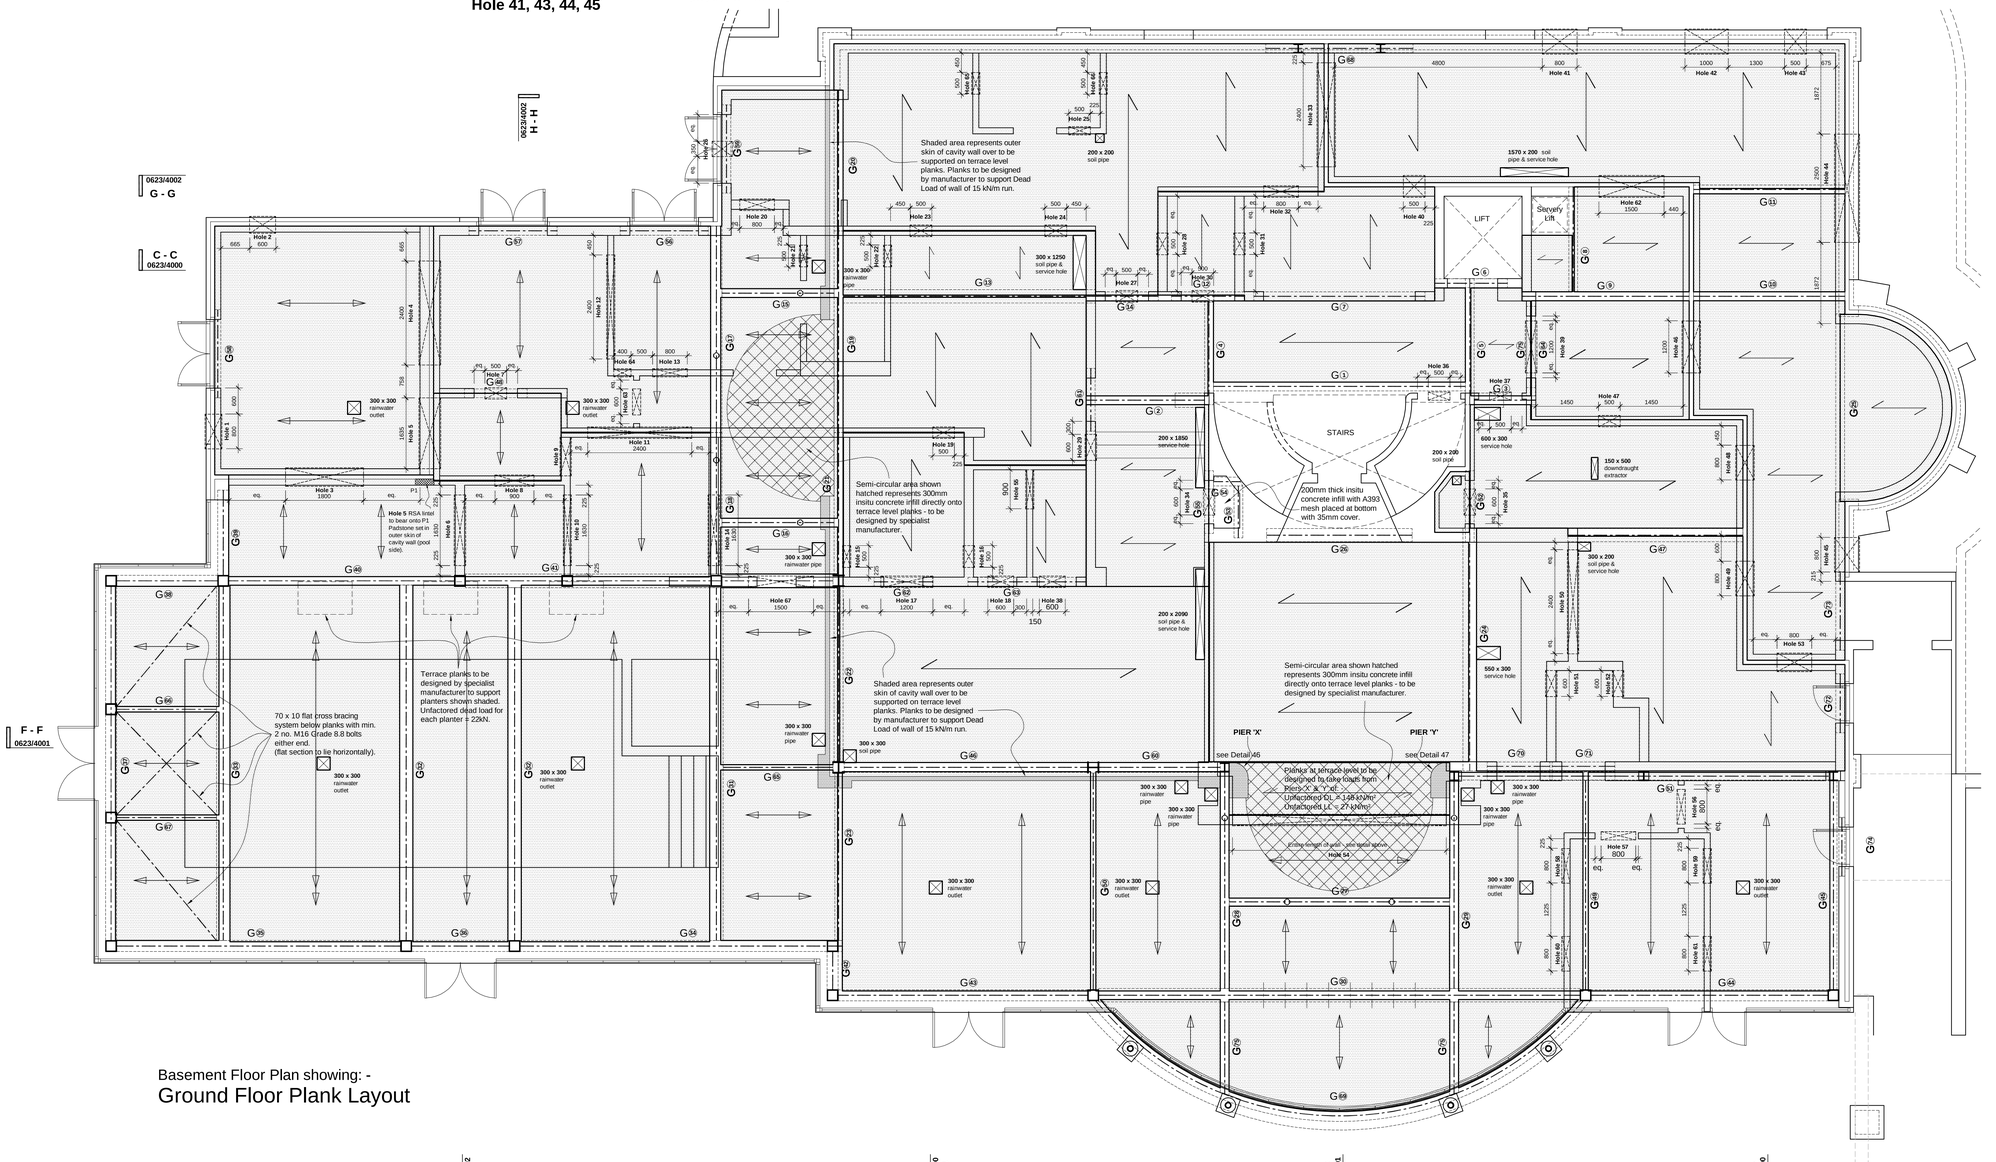

Basement Floor Plan showing: -

Ground Floor Plank Layout

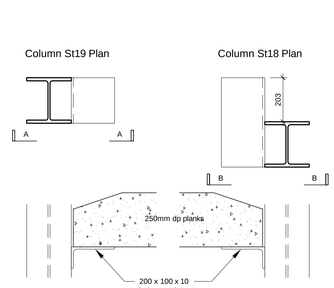

Column St19 Section A-A

Column St18 Section B-B

Detail 46-46

Detail 47-47

Revision	Date
A Construction Issue.	01.10.13

OCTAGON

Octagon Developments Limited
Weir House Hurst Road
East Molesey Surrey KT8 9AY
T: +44 (0) 208 481 7500
F: +44 (0) 208 481 7501
E: octagon@octagon.co.uk
W: www.octagon.co.uk

Project

Overbye, St Georges Hill

Title

Ground Floor

Wide Span Plank Layout

Status

Construction

Scale	Drawn	Date
1:50	sh	May '13
Job number	Drawing number	Revision
0623	2008	A

© Copyright Octagon Developments Limited