Do not scale dimensions from this drawing.

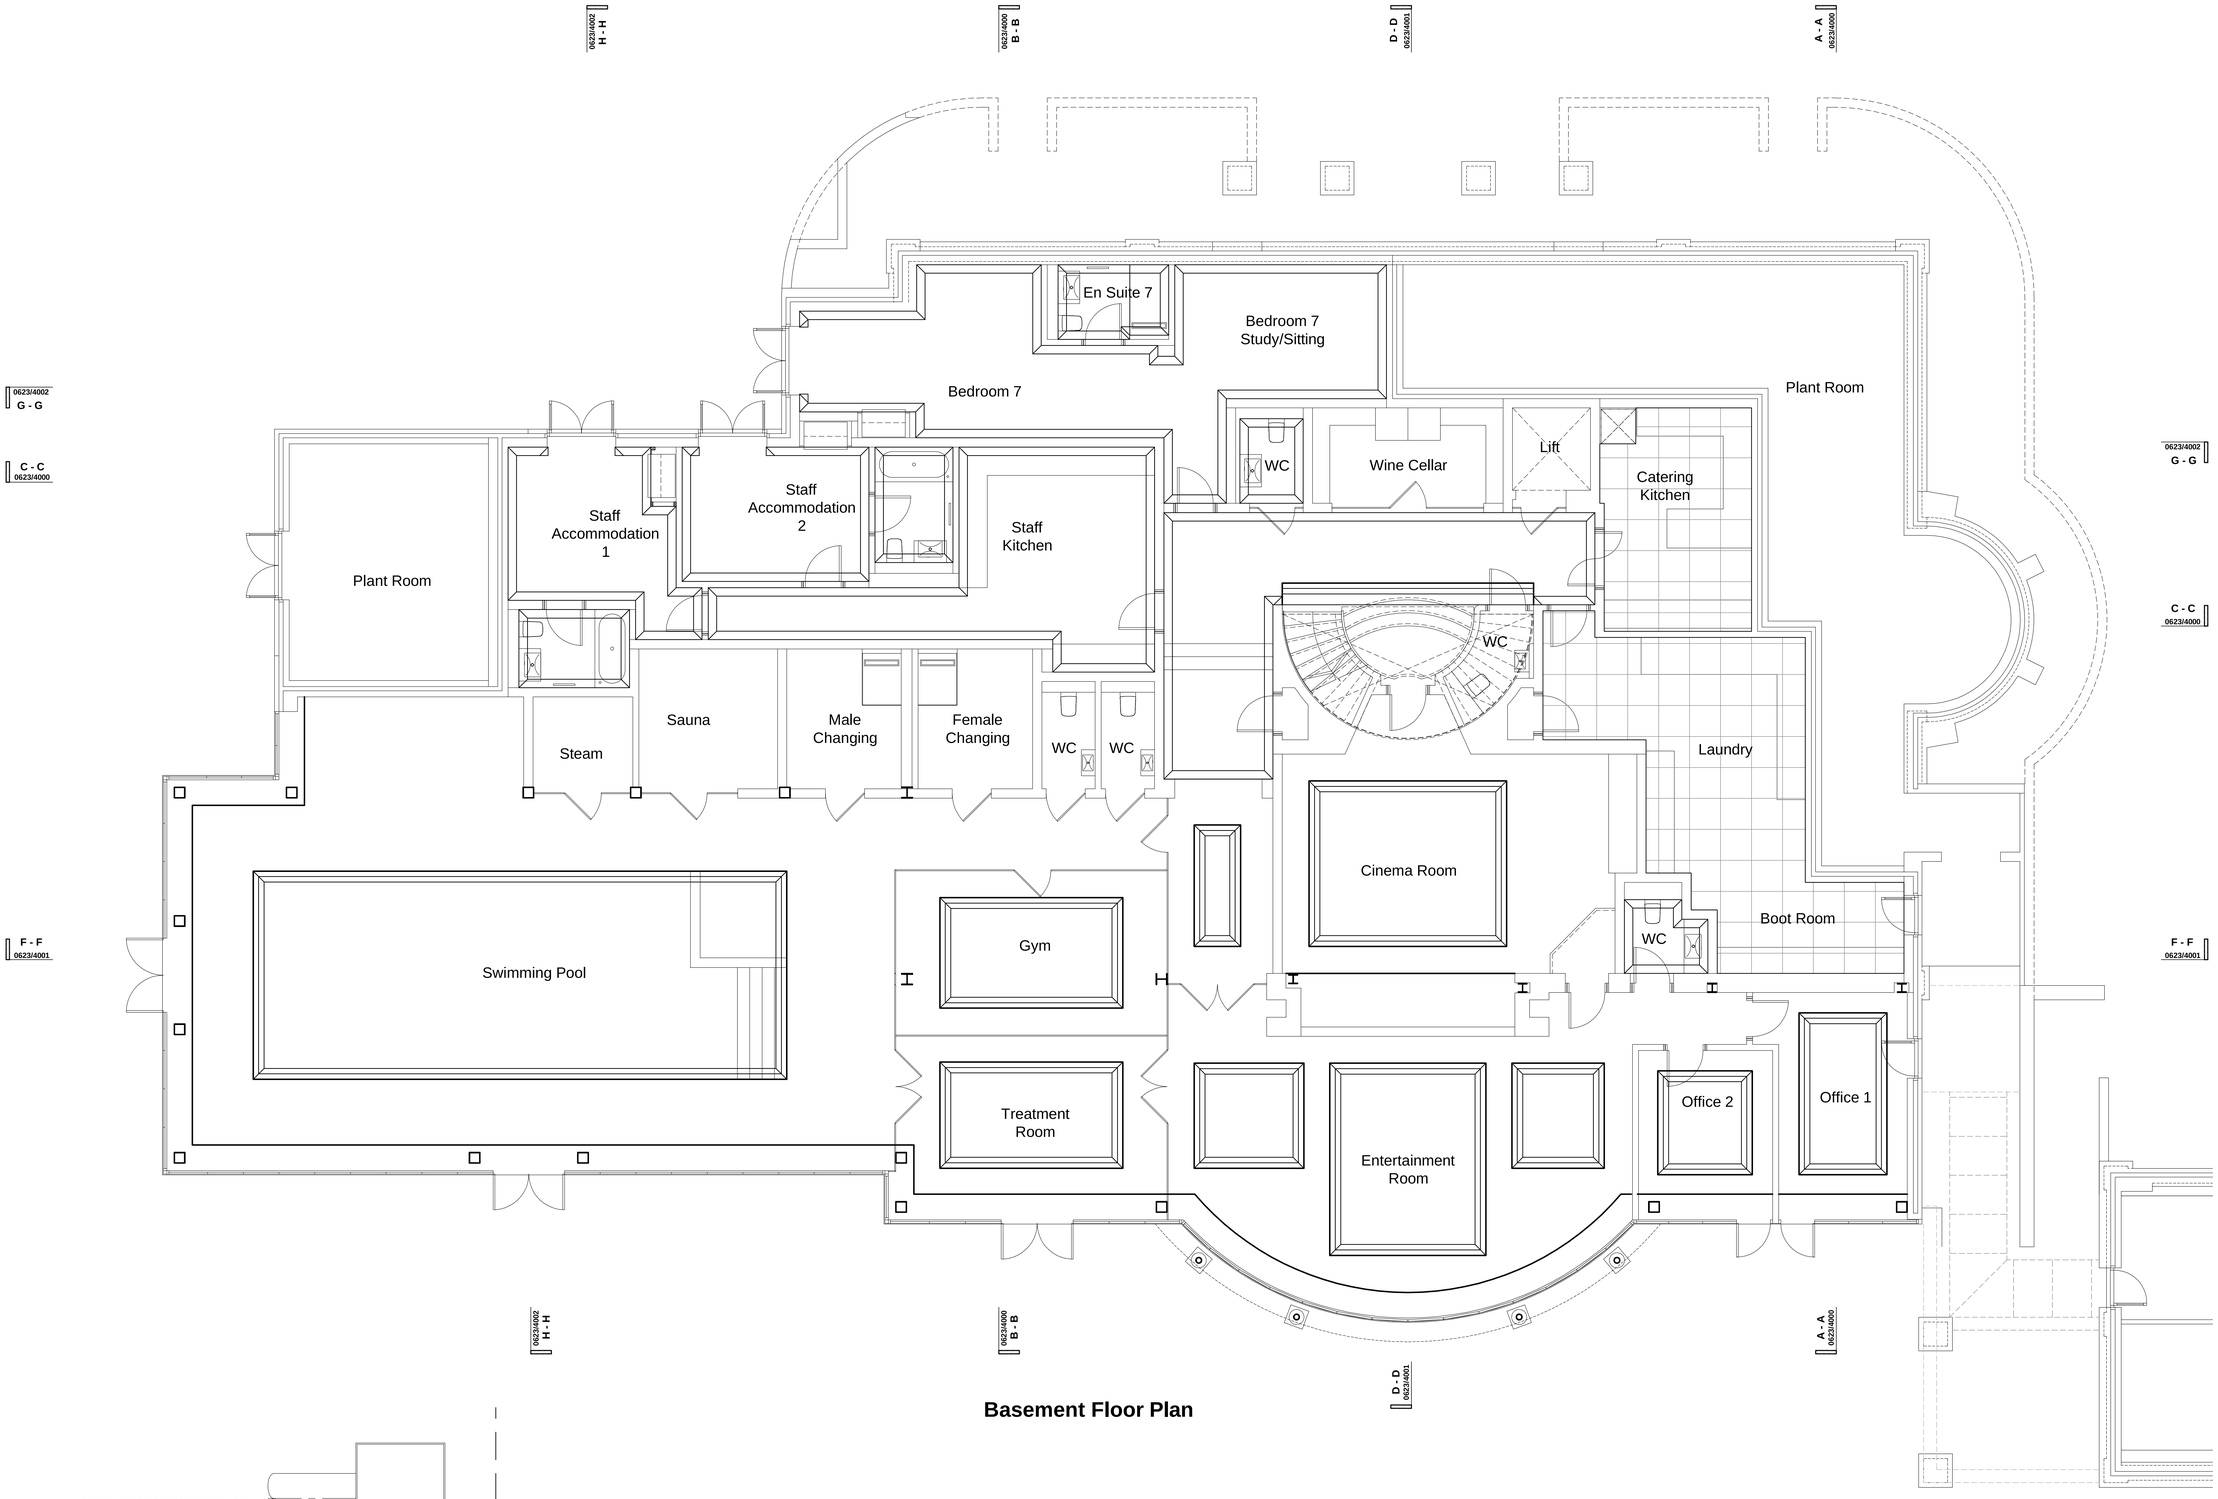

Basement Floor Plan

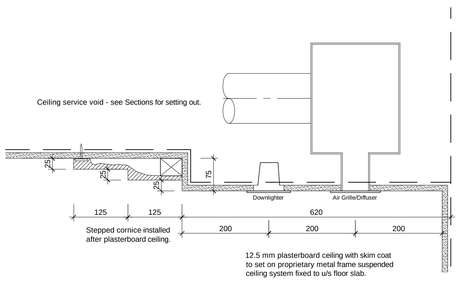

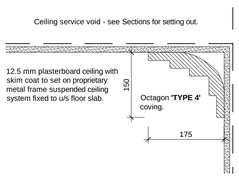

Revision		Date
A	Construction Issue.	03.10.13

Octagon Developments Limited
Weir House Hurst Road
East Molesey Surrey KT8 9AY
T: +44 (0) 208 481 7500
F: +44 (0) 208 481 7501
E: octagon@octagon.co.uk
W: www.octagon.co.uk

Project
Overbye, St Georges Hill

Title
Basement Plan
Reflected Ceiling Plan

Status
Construction

Scale	Drawn	Date
1:50	sh	Jul. '13
Job number	**Drawing number**	**Revision**
0623	**2012**	**A**

© Copyright Octagon Developments Limited