Do not scale dimensions from this drawing.

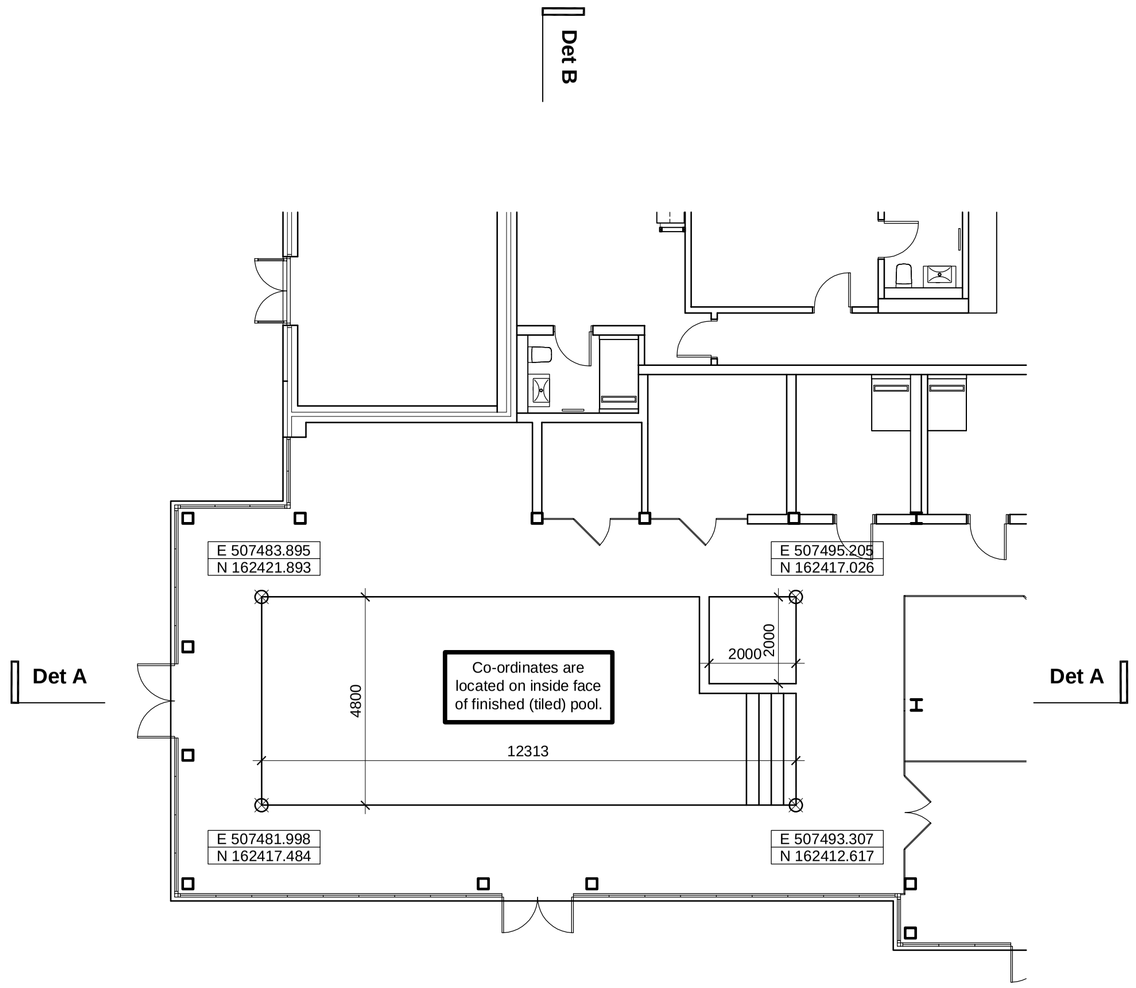

Basement Plan
Scale 1:100

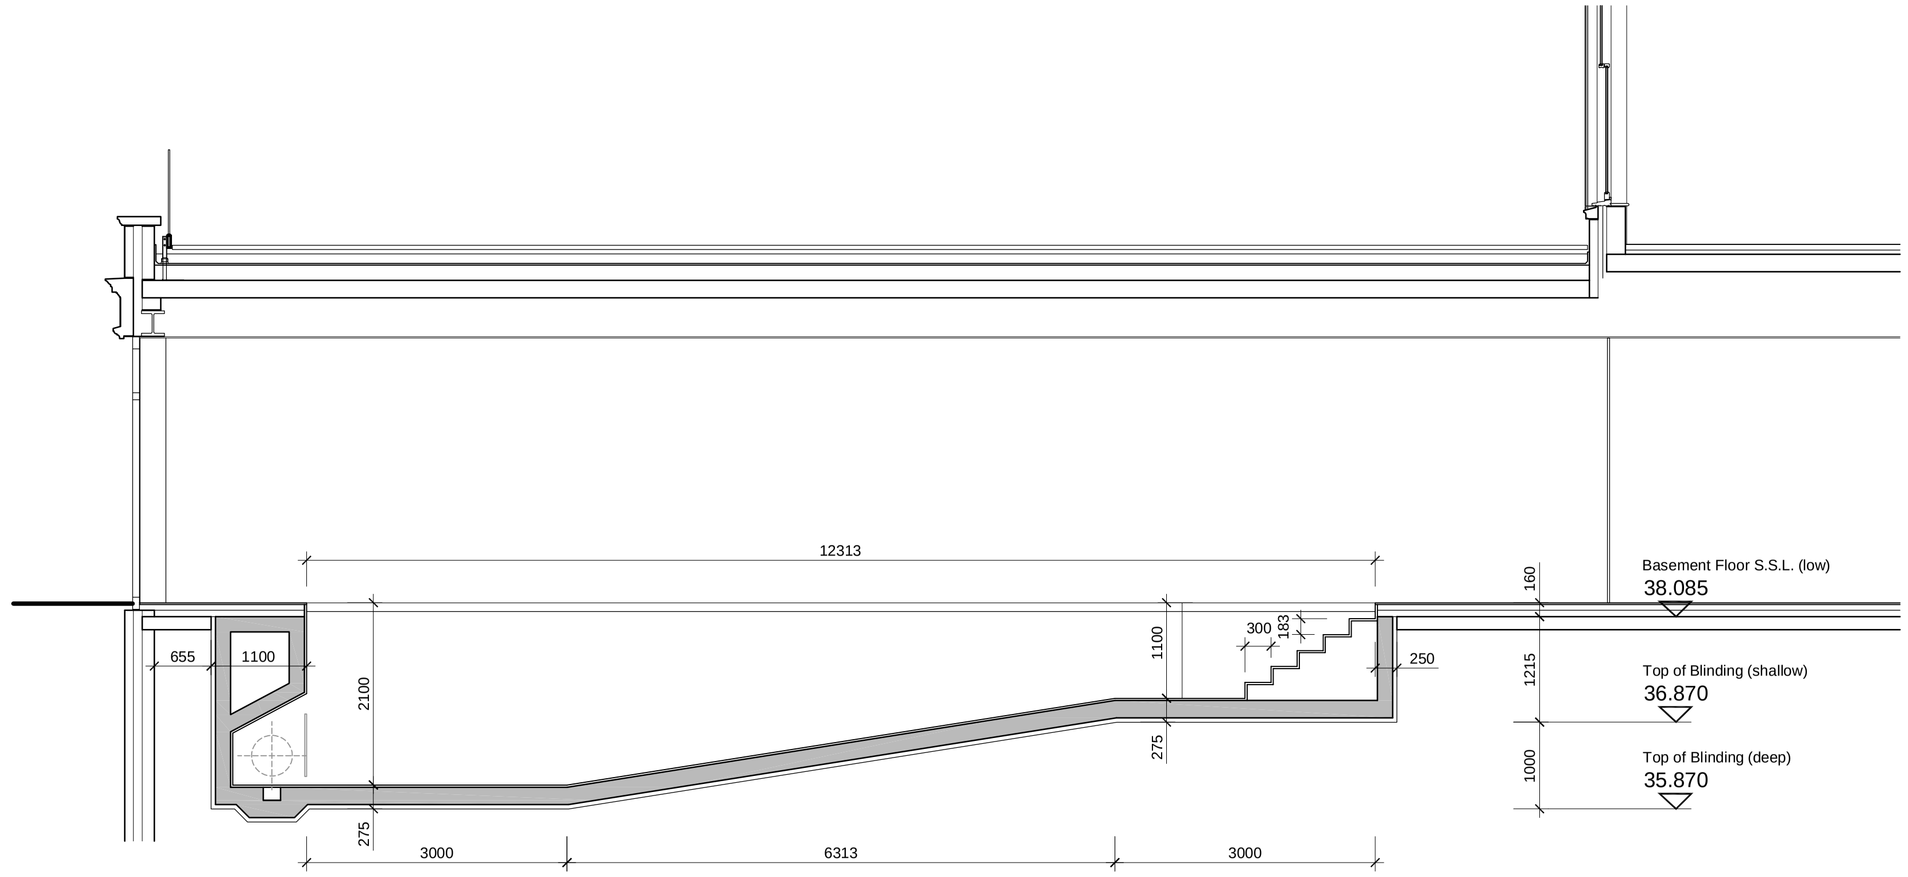

Section A - A
Scale 1:50

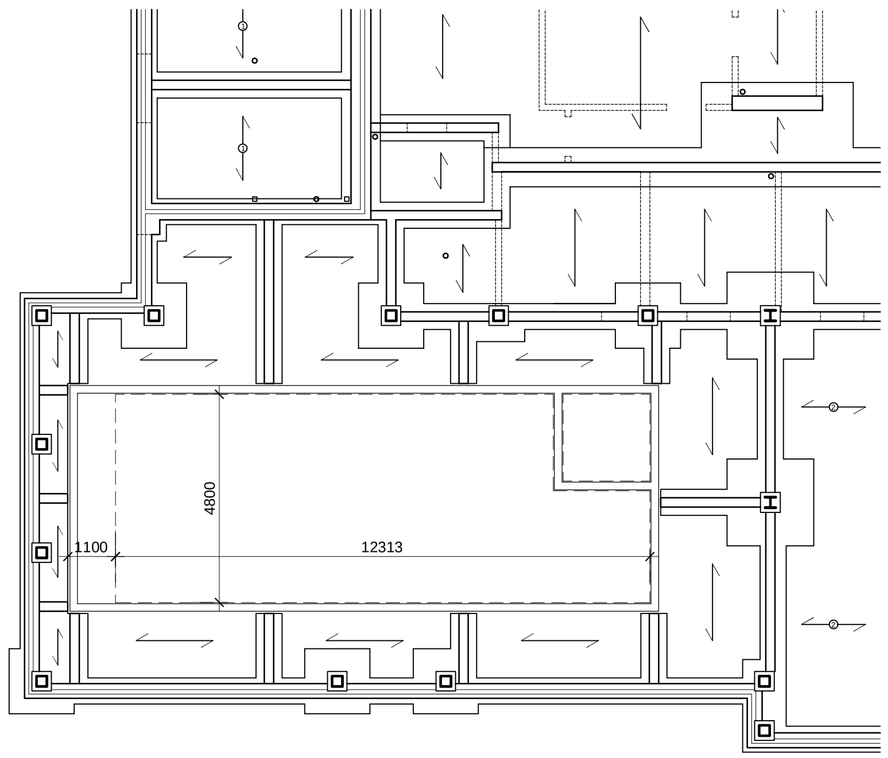

Foundation Plan
Scale 1:100

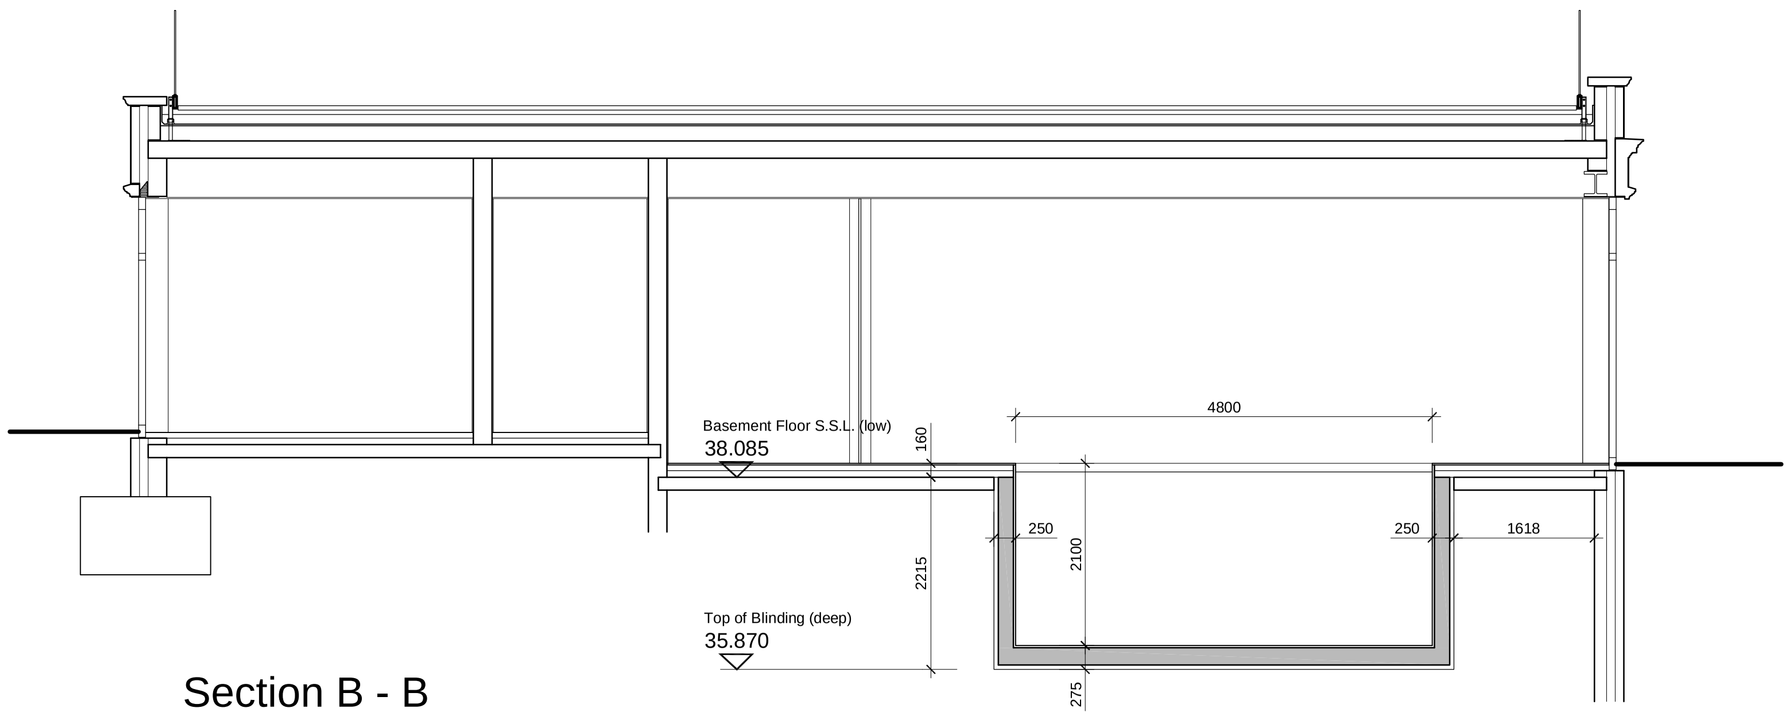

Section B - B
Scale 1:50

Revision		Date
A	Construction Issue.	12.07.13

Octagon Developments Limited
Weir House Hurst Road
East Molesey Surrey KT8 9AQ
T: +44 (0) 208 481 7500
F: +44 (0) 208 481 7501
E: Octagon@Octdev.co.uk
W: www.Octdev.co.uk

Project
Overbye, St Georges Hill

Title
Swimming Pool
Setting Out

Status
Construction

Scale	Drawn	Date
1:50 1:100	sh	May '13
Job number	**Drawing number**	**Revision**
0623	**2015**	**A**

© Copyright Octagon Developments Limited