Do not scale dimensions from this drawing.

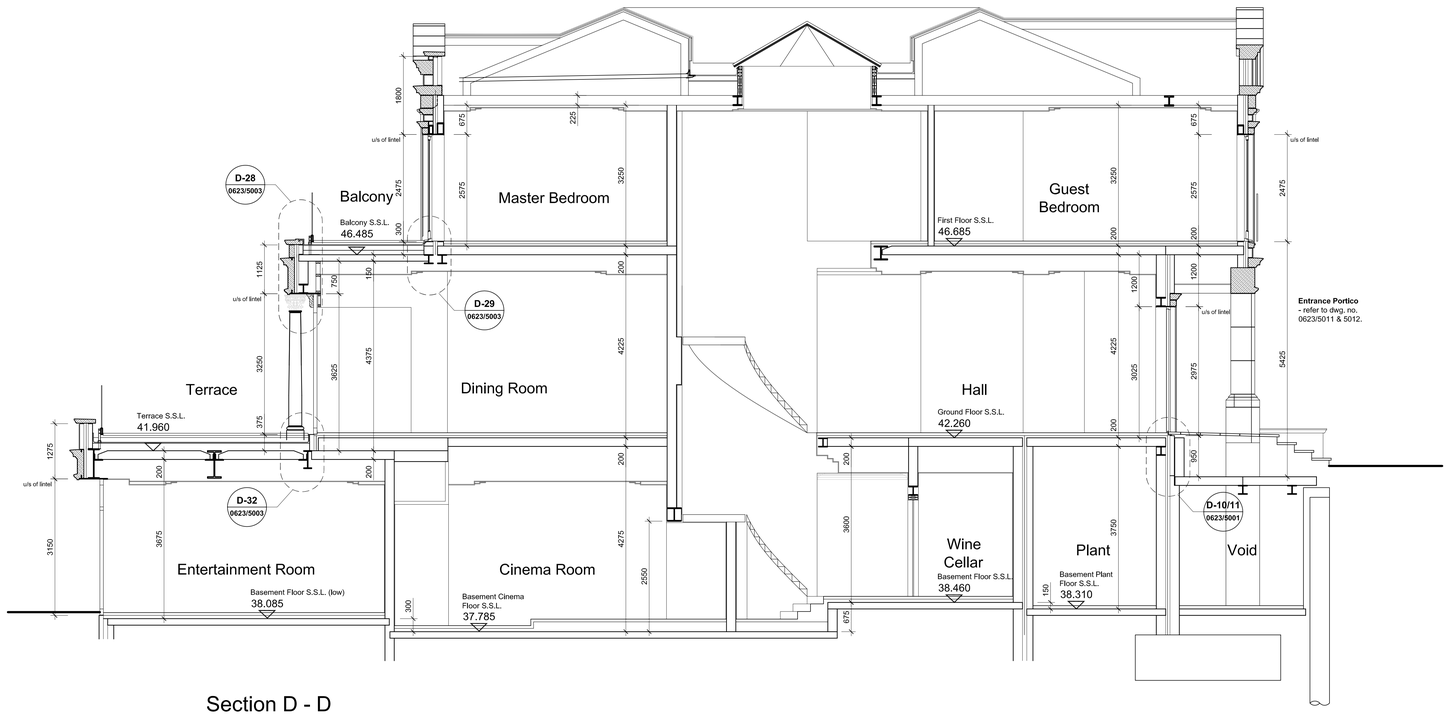

Section D - D

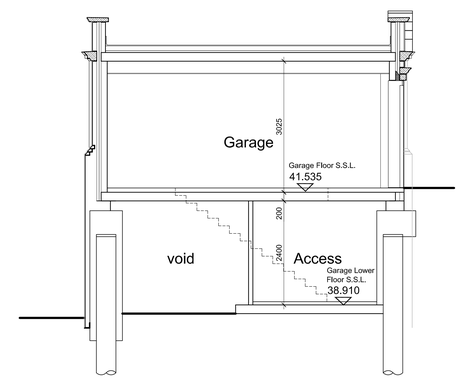

Section E - E

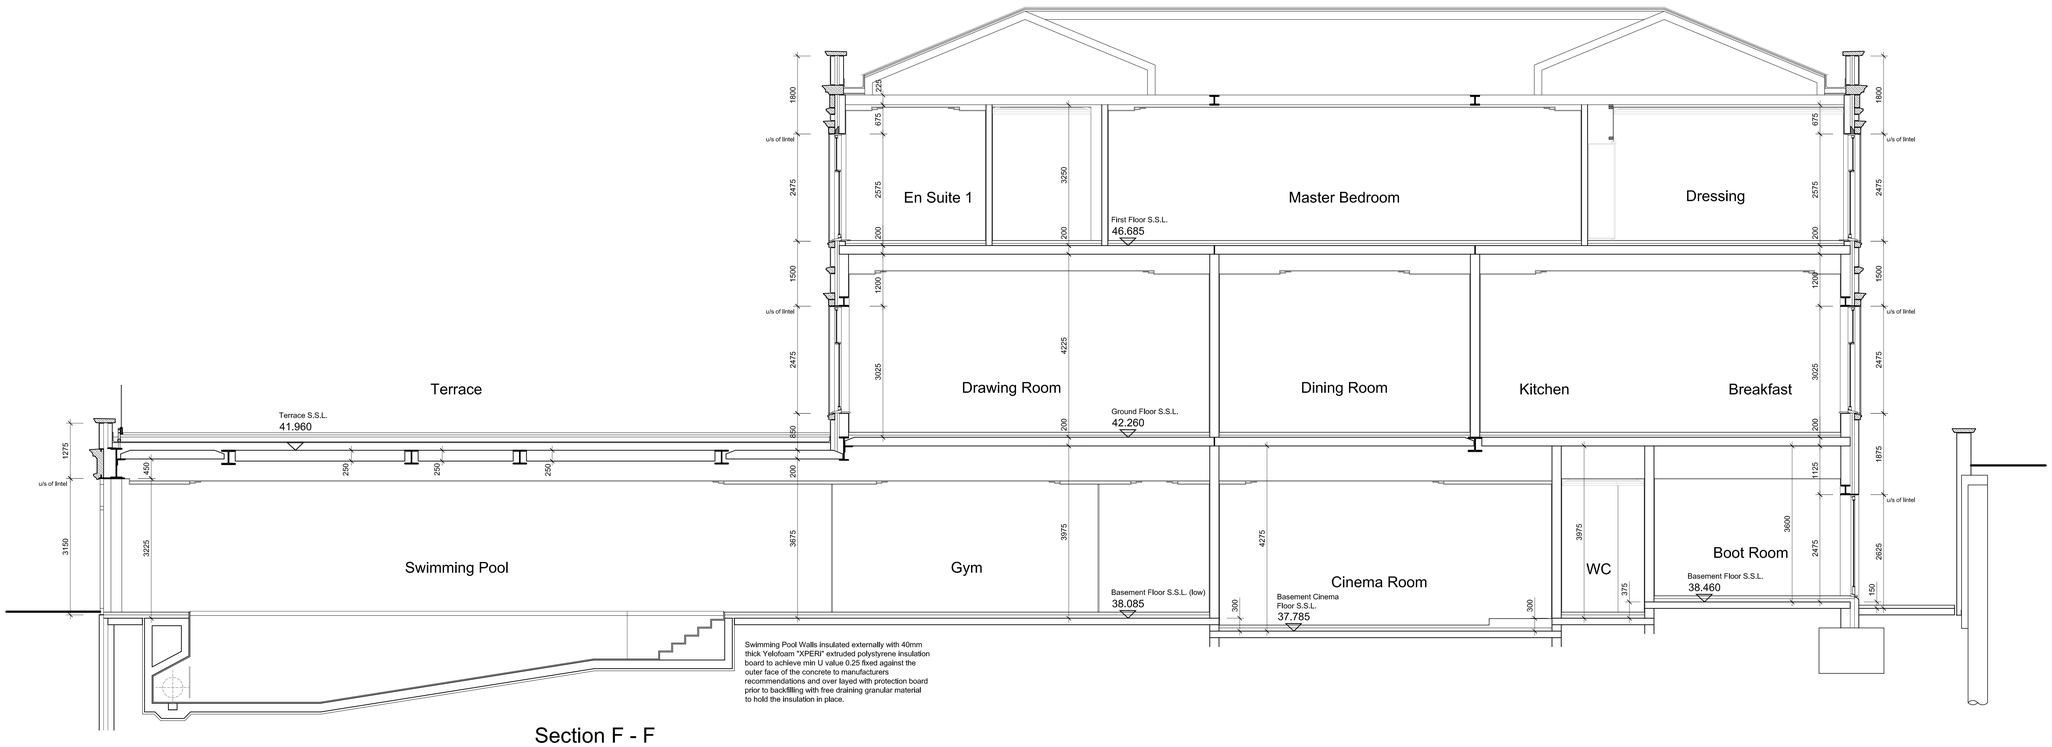

Swimming Pool Walls insulated externally with 40mm thick Yelofoam "XPERI" extruded polystyrene insulation board to achieve min U value 0.25 fixed against the outer face of the concrete to manufacturers recommendations and over layed with protection board prior to backfilling with free draining granular material to hold the insulation in place.

Section F - F

Revision		Date
B	Dimensions and Detail references added.	29.11.13
A	Construction Issue.	24.07.13

Octagon Developments Limited
Weir House Hurst Road
East Molesey Surrey KT8 9AY
T: +44 (0) 208 481 7500
F: +44 (0) 208 481 7501
E: octagon@octagon.co.uk
W: www.octagon.co.uk

Project

Overbye, St Georges Hill

Title

G.A. Sections

Sheet 2 of 4

Status

Construction

Scale	Drawn	Date
1:50	sh	Jan. '13
Job number	Drawing number	Revision
0623	**4001**	**B**

© Copyright Octagon Developments Limited