Do not scale dimensions from this drawing.

Level 1 Capping Stone Schedule

Stone	Drawing No	Quantity
BC27D	0623/6012	157 no.
BC28	0623/6012	16 no.
BC29	0623/6012	3 no.
BC44	0623/6014	22 no.
BC45LH	0623/6014	1 no.
BC45RH	0623/6014	1 no.
BC46	0623/6014	13 no.
BC47LH	0623/6014	1 no.
BC47RH	0623/6014	1 no.
BC48	0623/6014	26 no.
BC49	0623/6014	26 no.
BC50	0623/6014	3 no.
BC51	0623/6014	2 no.
BC54	0623/6018	1 no.
BC55	0623/6018	1 no.
BC56	0623/6018	1 no.
BC57	0623/6018	1 no.
BC58	0623/6018	1 no.

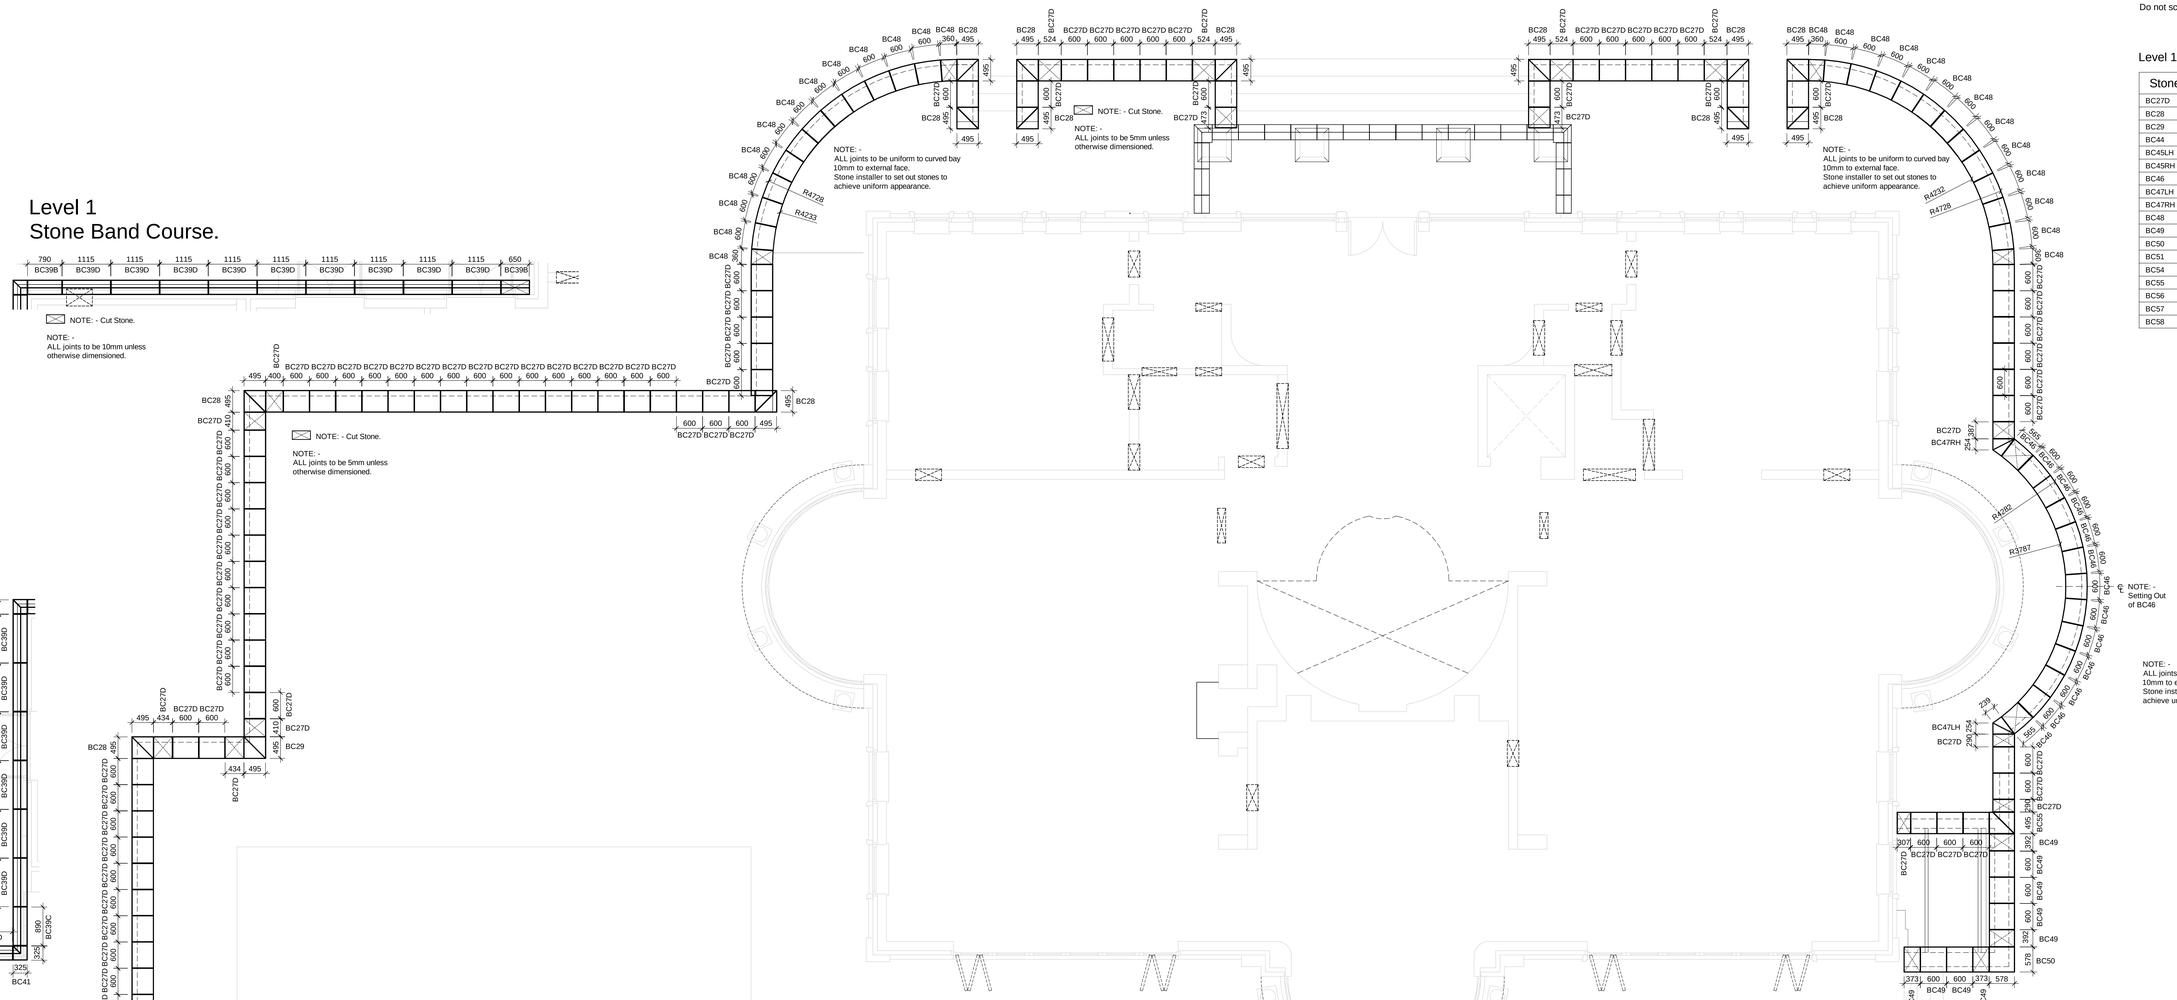

Level 1 Band Course Schedule

Stone	Drawing No	Quantity
BC39A	0623/6013	1 no.
BC39B	0623/6013	5 no.
BC39C	0623/6013	5 no.
BC39D	0623/6013	45 no.
BC40	0623/6013	4 no.
BC41	0623/6013	2 no.
BC42	0623/6013	12 no.
BC43LH	0623/6013	1 no.
BC43RH	0623/6013	1 no.
BC61	0623/6019	1 no.
BC62	0623/6019	1 no.
BC63	0623/6019	1 no.

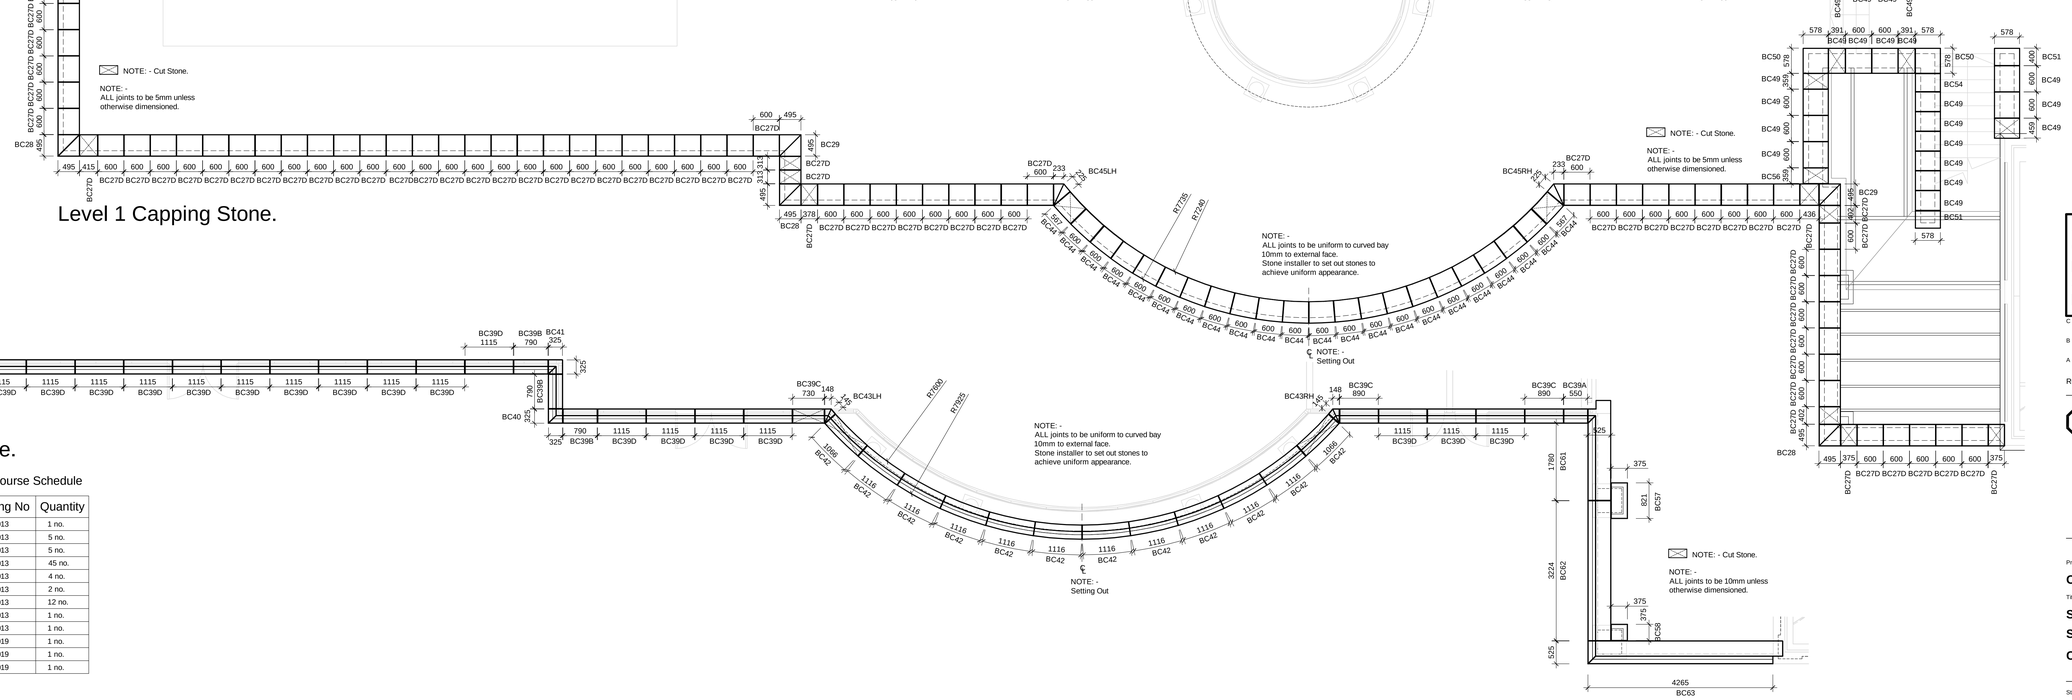

Stone manufacturer to design & detail all units & provide all necessary structural reinforcement to loadbearing stone units.

Revision		Date
C	Band course Level 1 revised (link between house and garage). Quantities revised accordingly.	23.01.14
B	BC27D, BC49 and BC50 quantities revised. BC54, BC55, BC56, BC57 and BC58 added.	07.01.14
A	Construction Issue.	12.07.13

OCTAGON

Octagon Developments Limited
Weir House Hurst Road
East Molesey Surrey KT8 9AY
T: +44 (0) 208 481 7500
F: +44 (0) 208 481 7501
E: octagon@octagon.co.uk
W: www.octagon.co.uk

Project
Overbye, St Georges Hill

Title
Stone Details
Stone Band Level 1 &
Capping Stone Level 1

Status
Construction

Scale	Drawn	Date
1:50/10	sh	Jun. '13
Job number	Drawing number	Revision
0623	6005	C

© Copyright Octagon Developments Limited