Do not scale dimensions from this drawing.

Level 3 Band Course Schedule

Stone	Drawing No	Quantity
BC01A	0623/6011	6 no.
BC01B	0623/6011	10 no.
BC01C	0623/6011	66 no.
BC04LH	0623/6011	1 no.
BC04RH	0623/6011	1 no.
BC05LH	0623/6011	2 no.
BC05RH	0623/6011	2 no.
BC06ALH	0623/6011	3 no.
BC06ARH	0623/6011	3 no.
BC06BLH	0623/6011	2 no.
BC06BRH	0623/6011	2 no.
BC10	0623/6011	10 no.
BC36	0623/6013	18 no.
BC37LH	0623/6013	2 no.
BC37RH	0623/6013	2 no.
BC38	0623/6013	2 no.

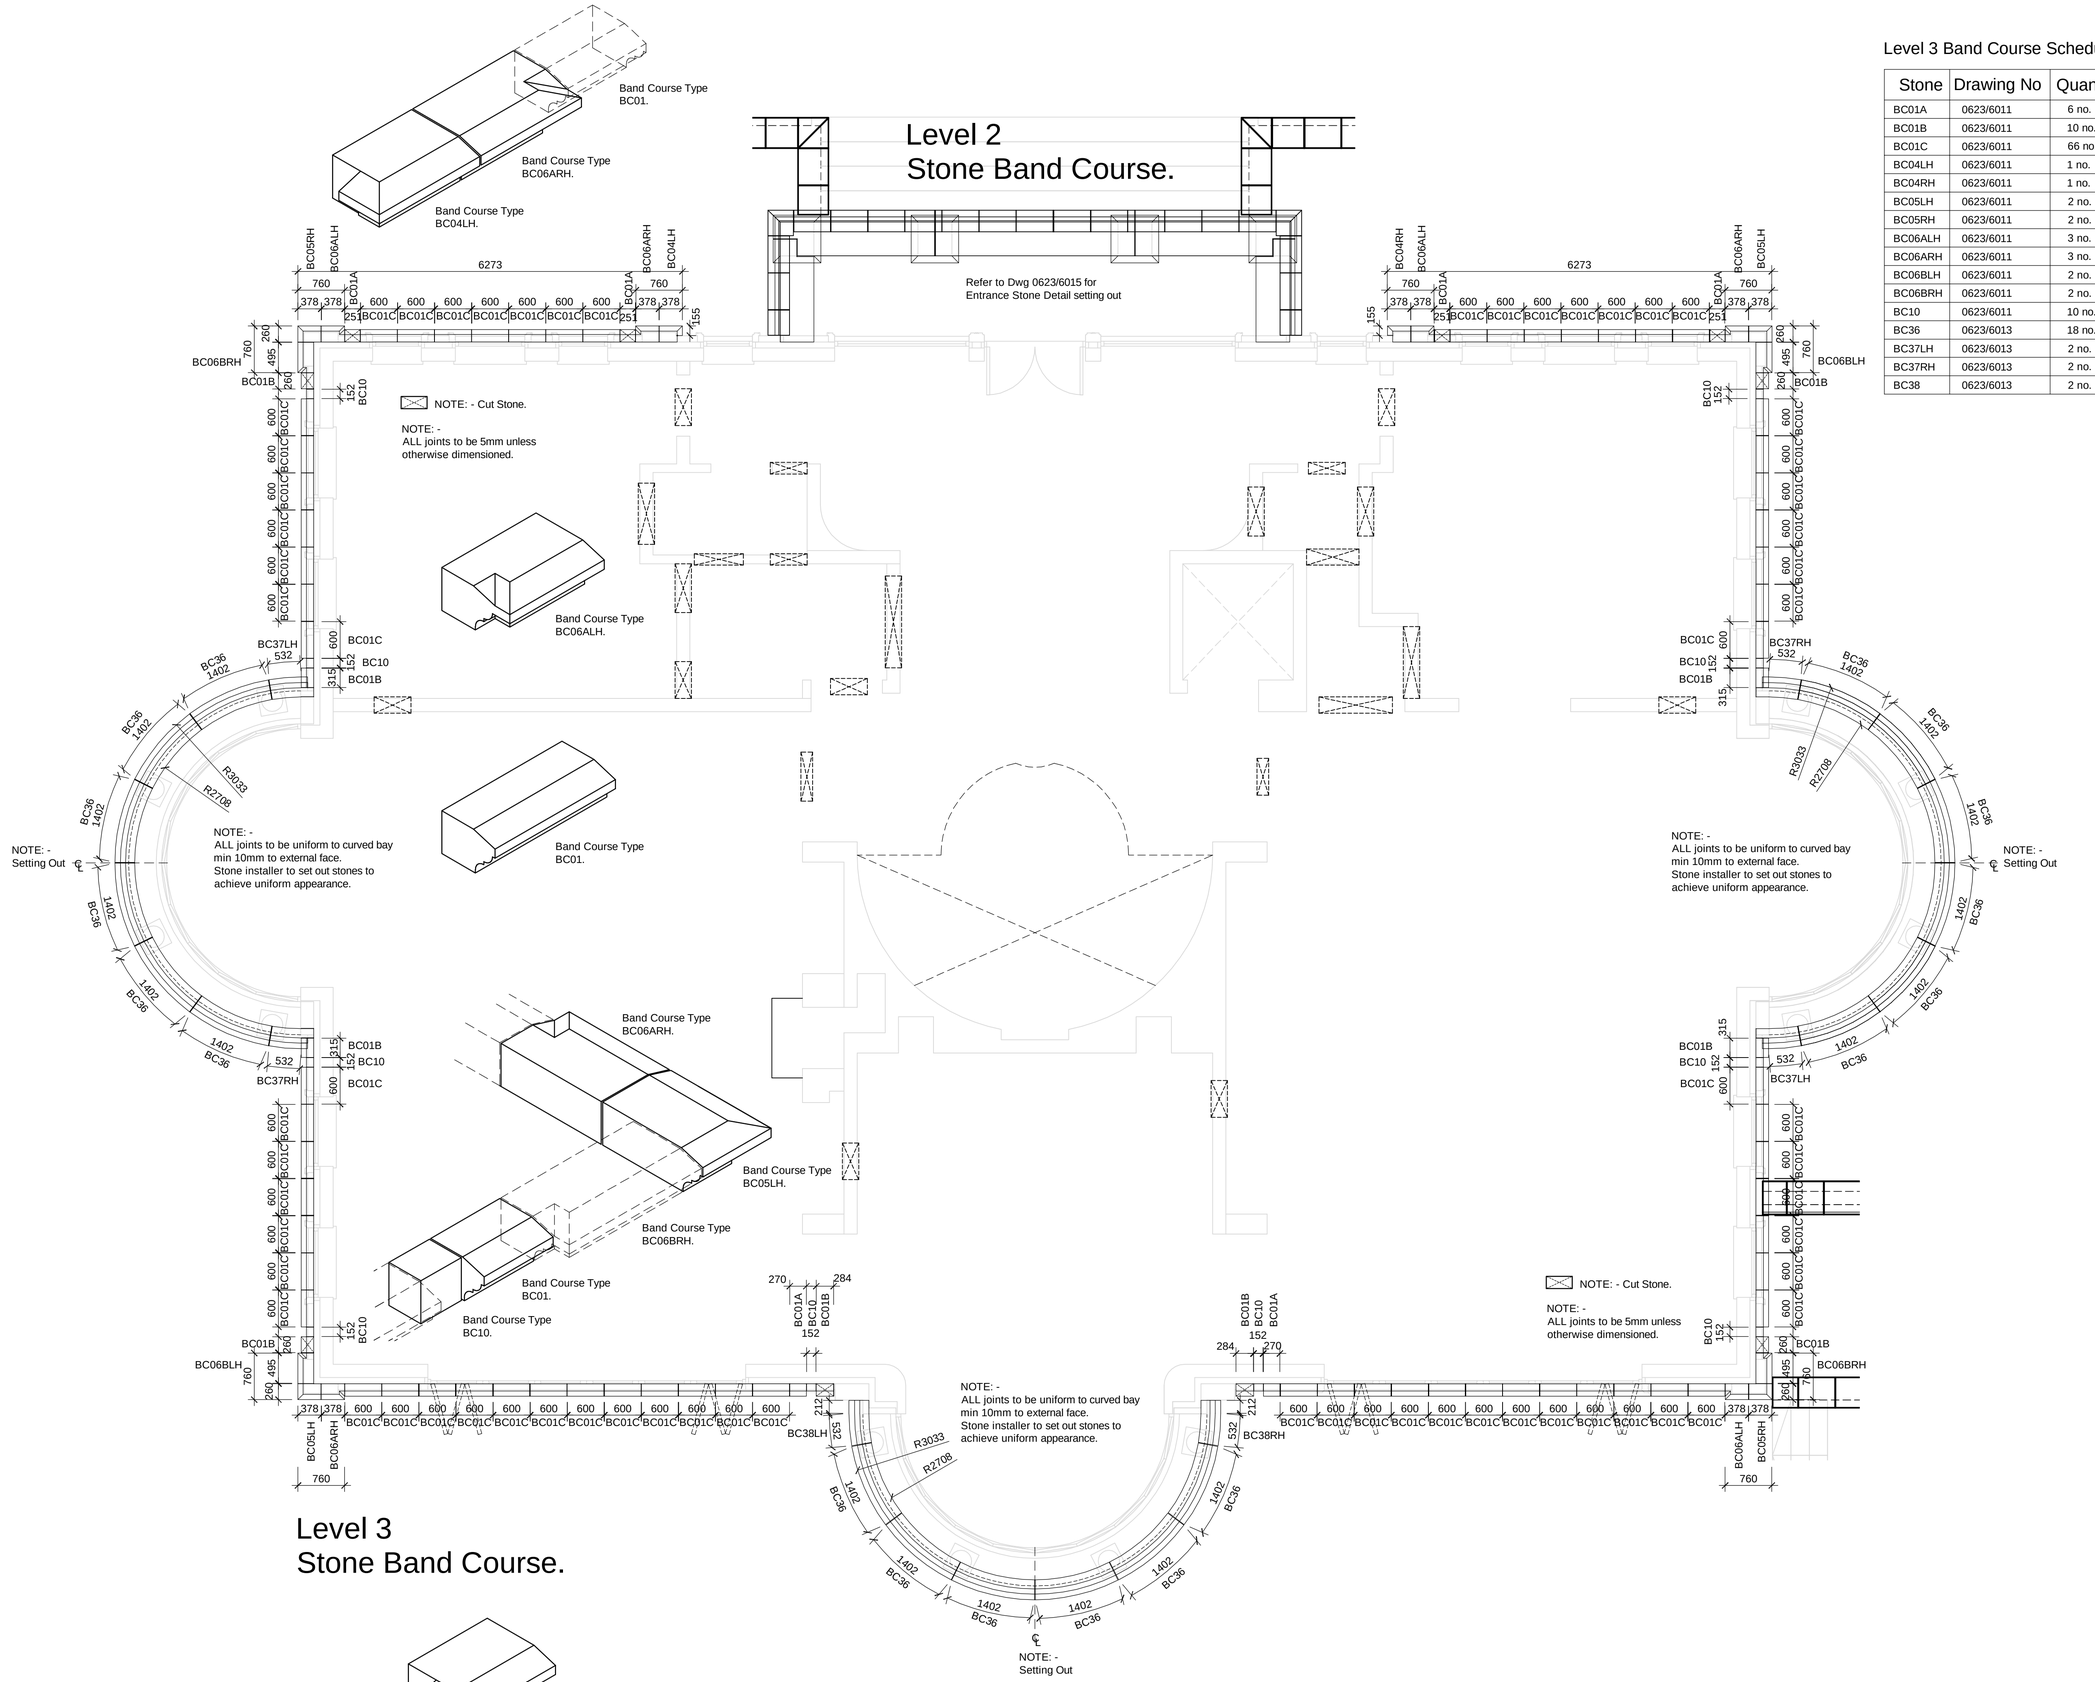

Stone manufacturer to design & detail all units & provide all necessary structural reinforcement to loadbearing stone units.

Revision		Date
B	BC38; handing added.	31.10.13
A	Construction Issue.	12.07.13

Octagon Developments Limited
Weir House Hurst Road
East Molesey Surrey KT8 9AQ
T: +44 (0) 208 481 7500
F: +44 (0) 208 481 7501
E: Octagon@Octdev.co.uk
W: www.Octdev.co.uk

Project

Overbye, St Georges Hill

Title

Stone Details

Stone Band Level 2 & 3

Status

Construction

Scale	Drawn	Date
1:50/10	sh	Jun. '13
Job number	**Drawing number**	**Revision**
0623	**6006**	**B**

© Copyright Octagon Developments Limited