Do not scale dimensions from this drawing.

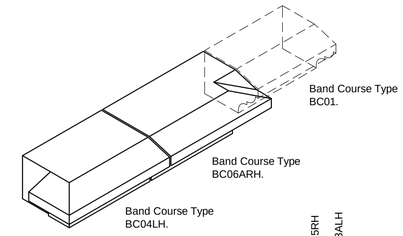

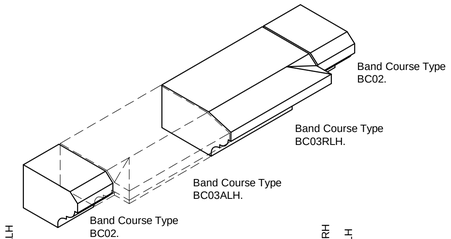

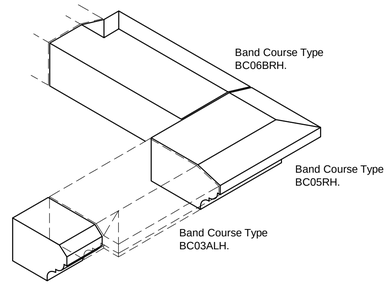

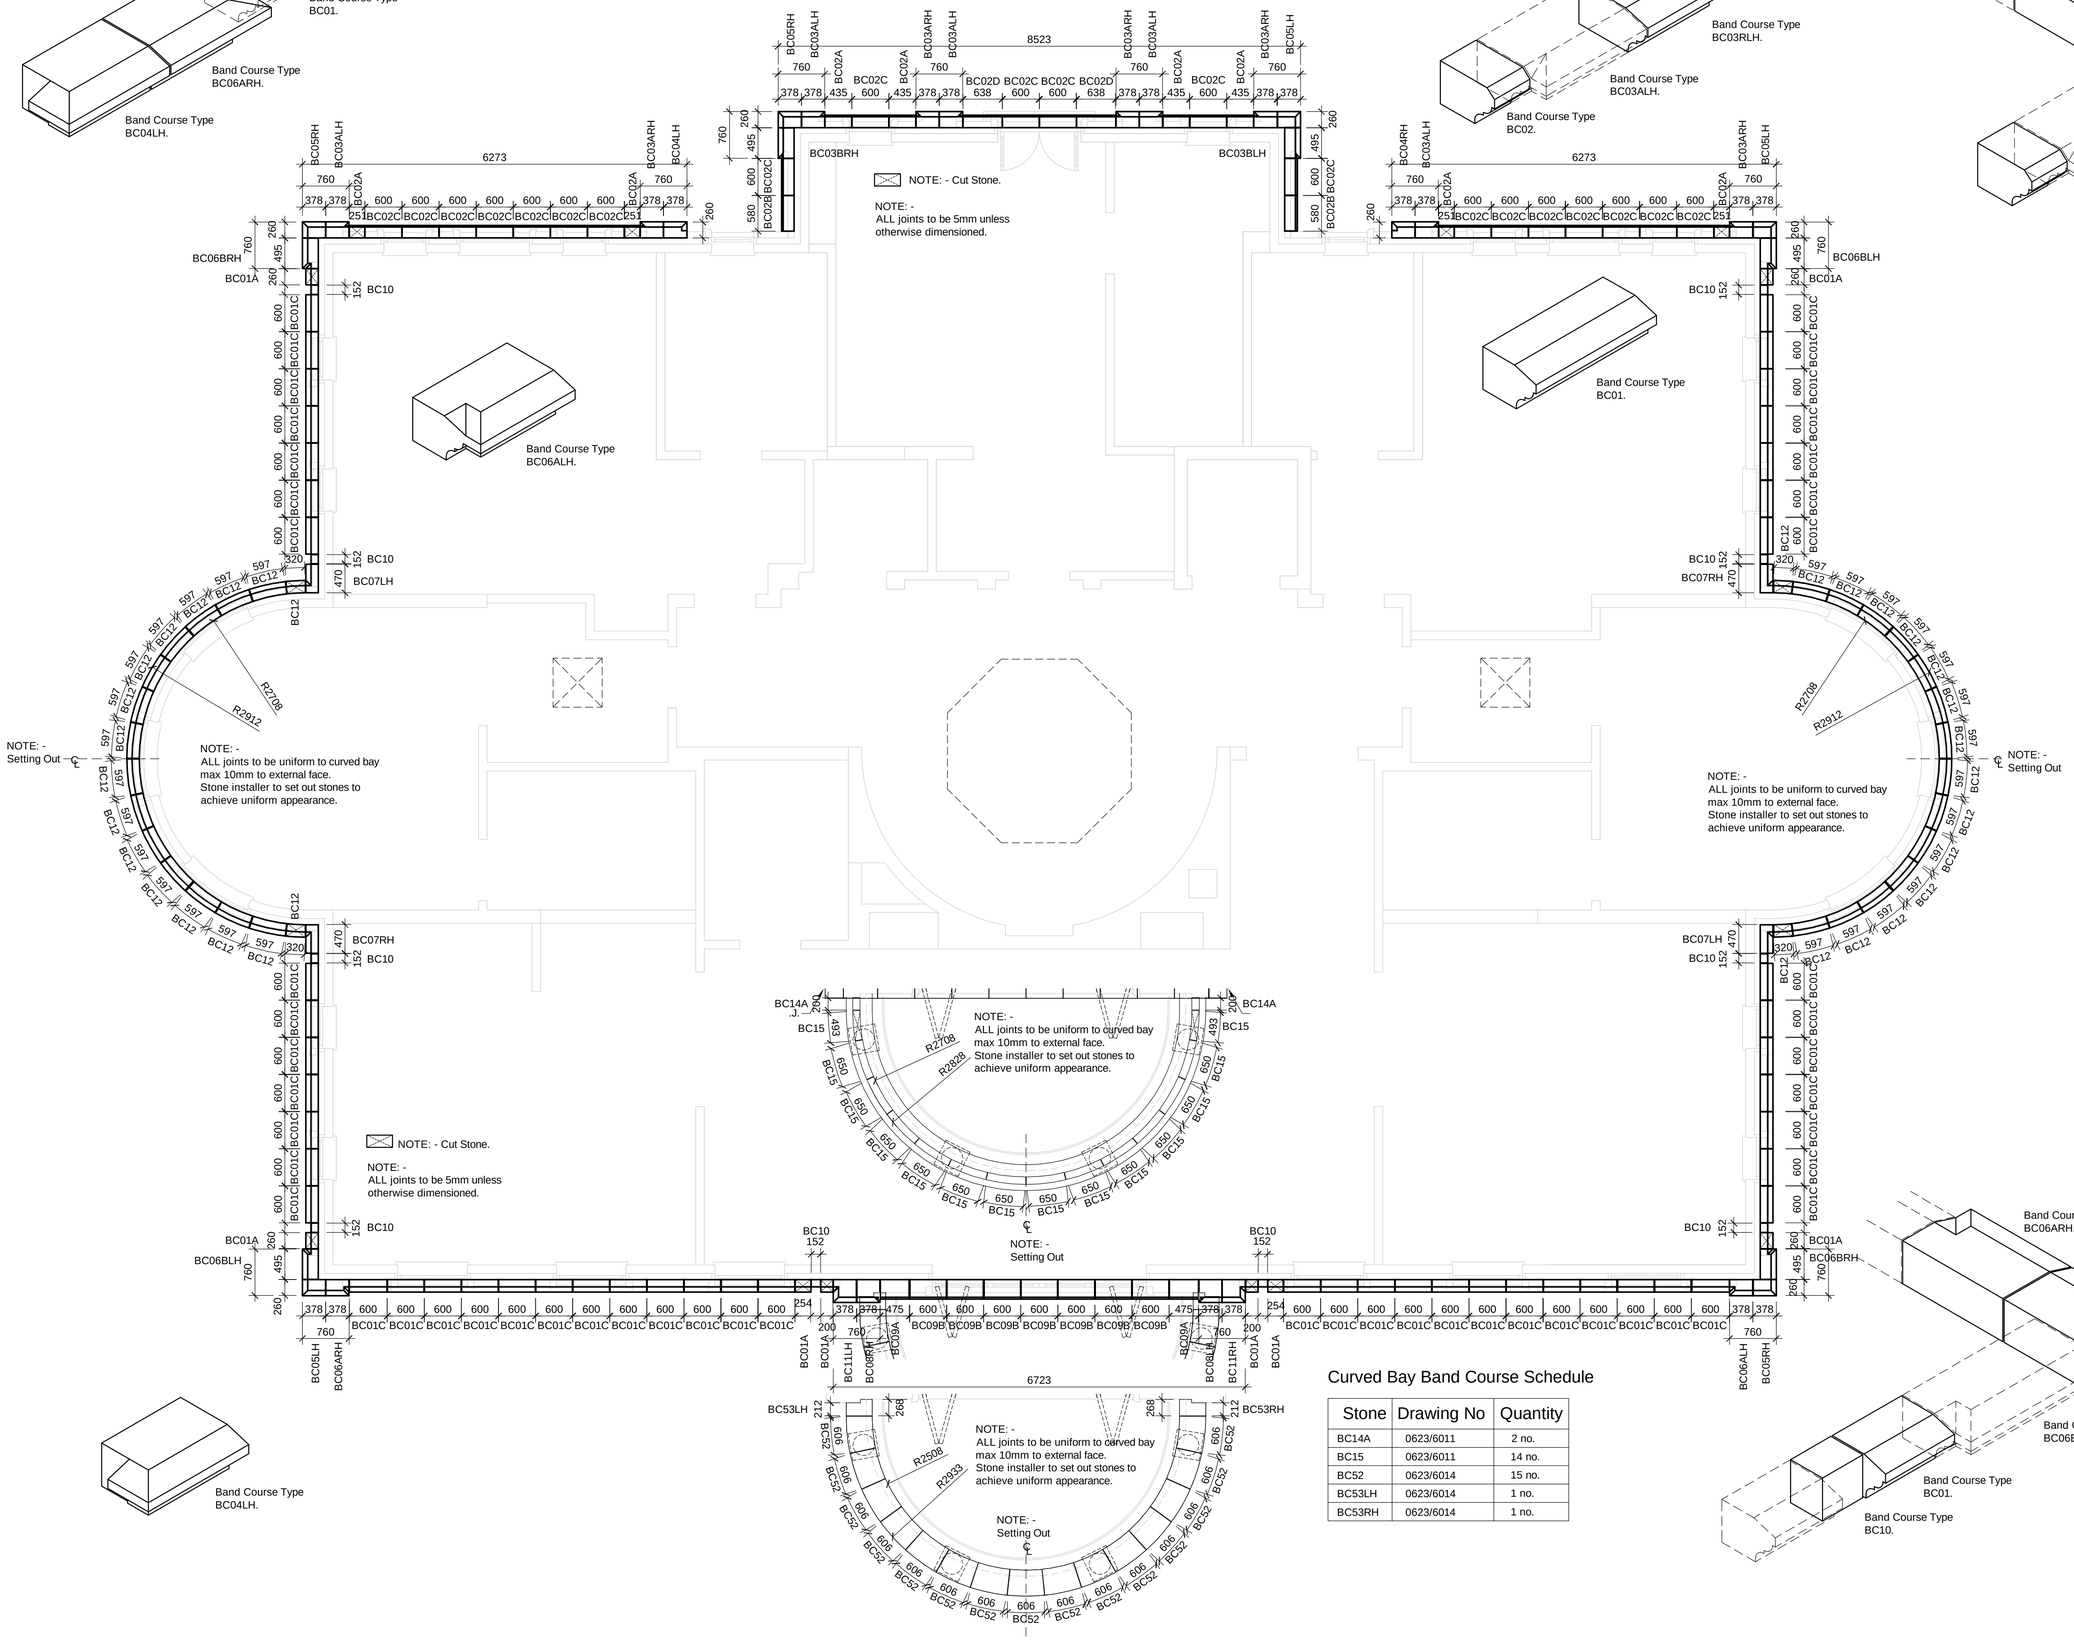

Level 4 Band Course Schedule

Stone	Drawing No	Quantity
BC01A	0623/6011	8 no.
BC01C	0623/6011	52 no.
BC02A	0623/6011	8 no.
BC02B	0623/6011	2 no.
BC02C	0623/6011	20 no.
BC02D	0623/6011	2 no.
BC03ALH	0623/6011	5 no.
BC03ARH	0623/6011	5 no.
BC03BLH	0623/6011	1 no.
BC03BRH	0623/6011	1 no.
BC04LH	0623/6011	1 no.
BC04RH	0623/6011	1 no.
BC05LH	0623/6011	3 no.
BC05RH	0623/6011	3 no.
BC06ALH	0623/6011	1 no.
BC06ARH	0623/6011	1 no.
BC06BLH	0623/6011	2 no.
BC06BRH	0623/6011	2 no.
BC07LH	0623/6011	2 no.
BC07RH	0623/6011	2 no.
BC08LH	0623/6011	1 no.
BC08RH	0623/6011	1 no.
BC09A	0623/6011	2 no.
BC09B	0623/6011	7 no.
BC10	0623/6011	10 no.
BC11LH	0623/6011	1 no.
BC11RH	0623/6011	1 no.
BC12	0623/6011	32 no.

Curved Bay Band Course Schedule

Stone	Drawing No	Quantity
BC14A	0623/6011	2 no.
BC15	0623/6011	14 no.
BC52	0623/6014	15 no.
BC53LH	0623/6014	1 no.
BC53RH	0623/6014	1 no.

Stone manufacturer to design & detail all units & provide all necessary structural reinforcement to loadbearing stone units.

Revision		Date
B	BC01 & BC02 quantities revised.	22.10.13
A	Construction Issue.	12.07.13

Octagon Developments Limited
Weir House Hurst Road
East Molesey Surrey KT8 9AQ
T: +44 (0) 208 481 7500
F: +44 (0) 208 481 7501
E: Octagon@Octdev.co.uk
W: www.Octdev.co.uk

Project

Overbye, St Georges Hill

Title

Stone Details

Stone Band Level 4

Status

Construction

Scale	Drawn	Date
1:50/10	sh	Jun. '13
Job number	Drawing number	Revision
0623	**6007**	**B**

© Copyright Octagon Developments Limited