Do not scale dimensions from this drawing.

Level 5 Band Course Schedule

Stone	Drawing No	Quantity
BC13	0623/6011	30 no.
BC14A	0623/6011	12 no.
BC14B	0623/6011	4 no.
BC14C	0623/6011	56 no.
BC16A	0623/6011	2 no.
BC16B	0623/6011	4 no.
BC16C	0623/6011	35 no.
BC16D	0623/6011	6 no.
BC17A	0623/6011	2 no.
BC17B	0623/6011	2 no.
BC17C	0623/6011	8 no.

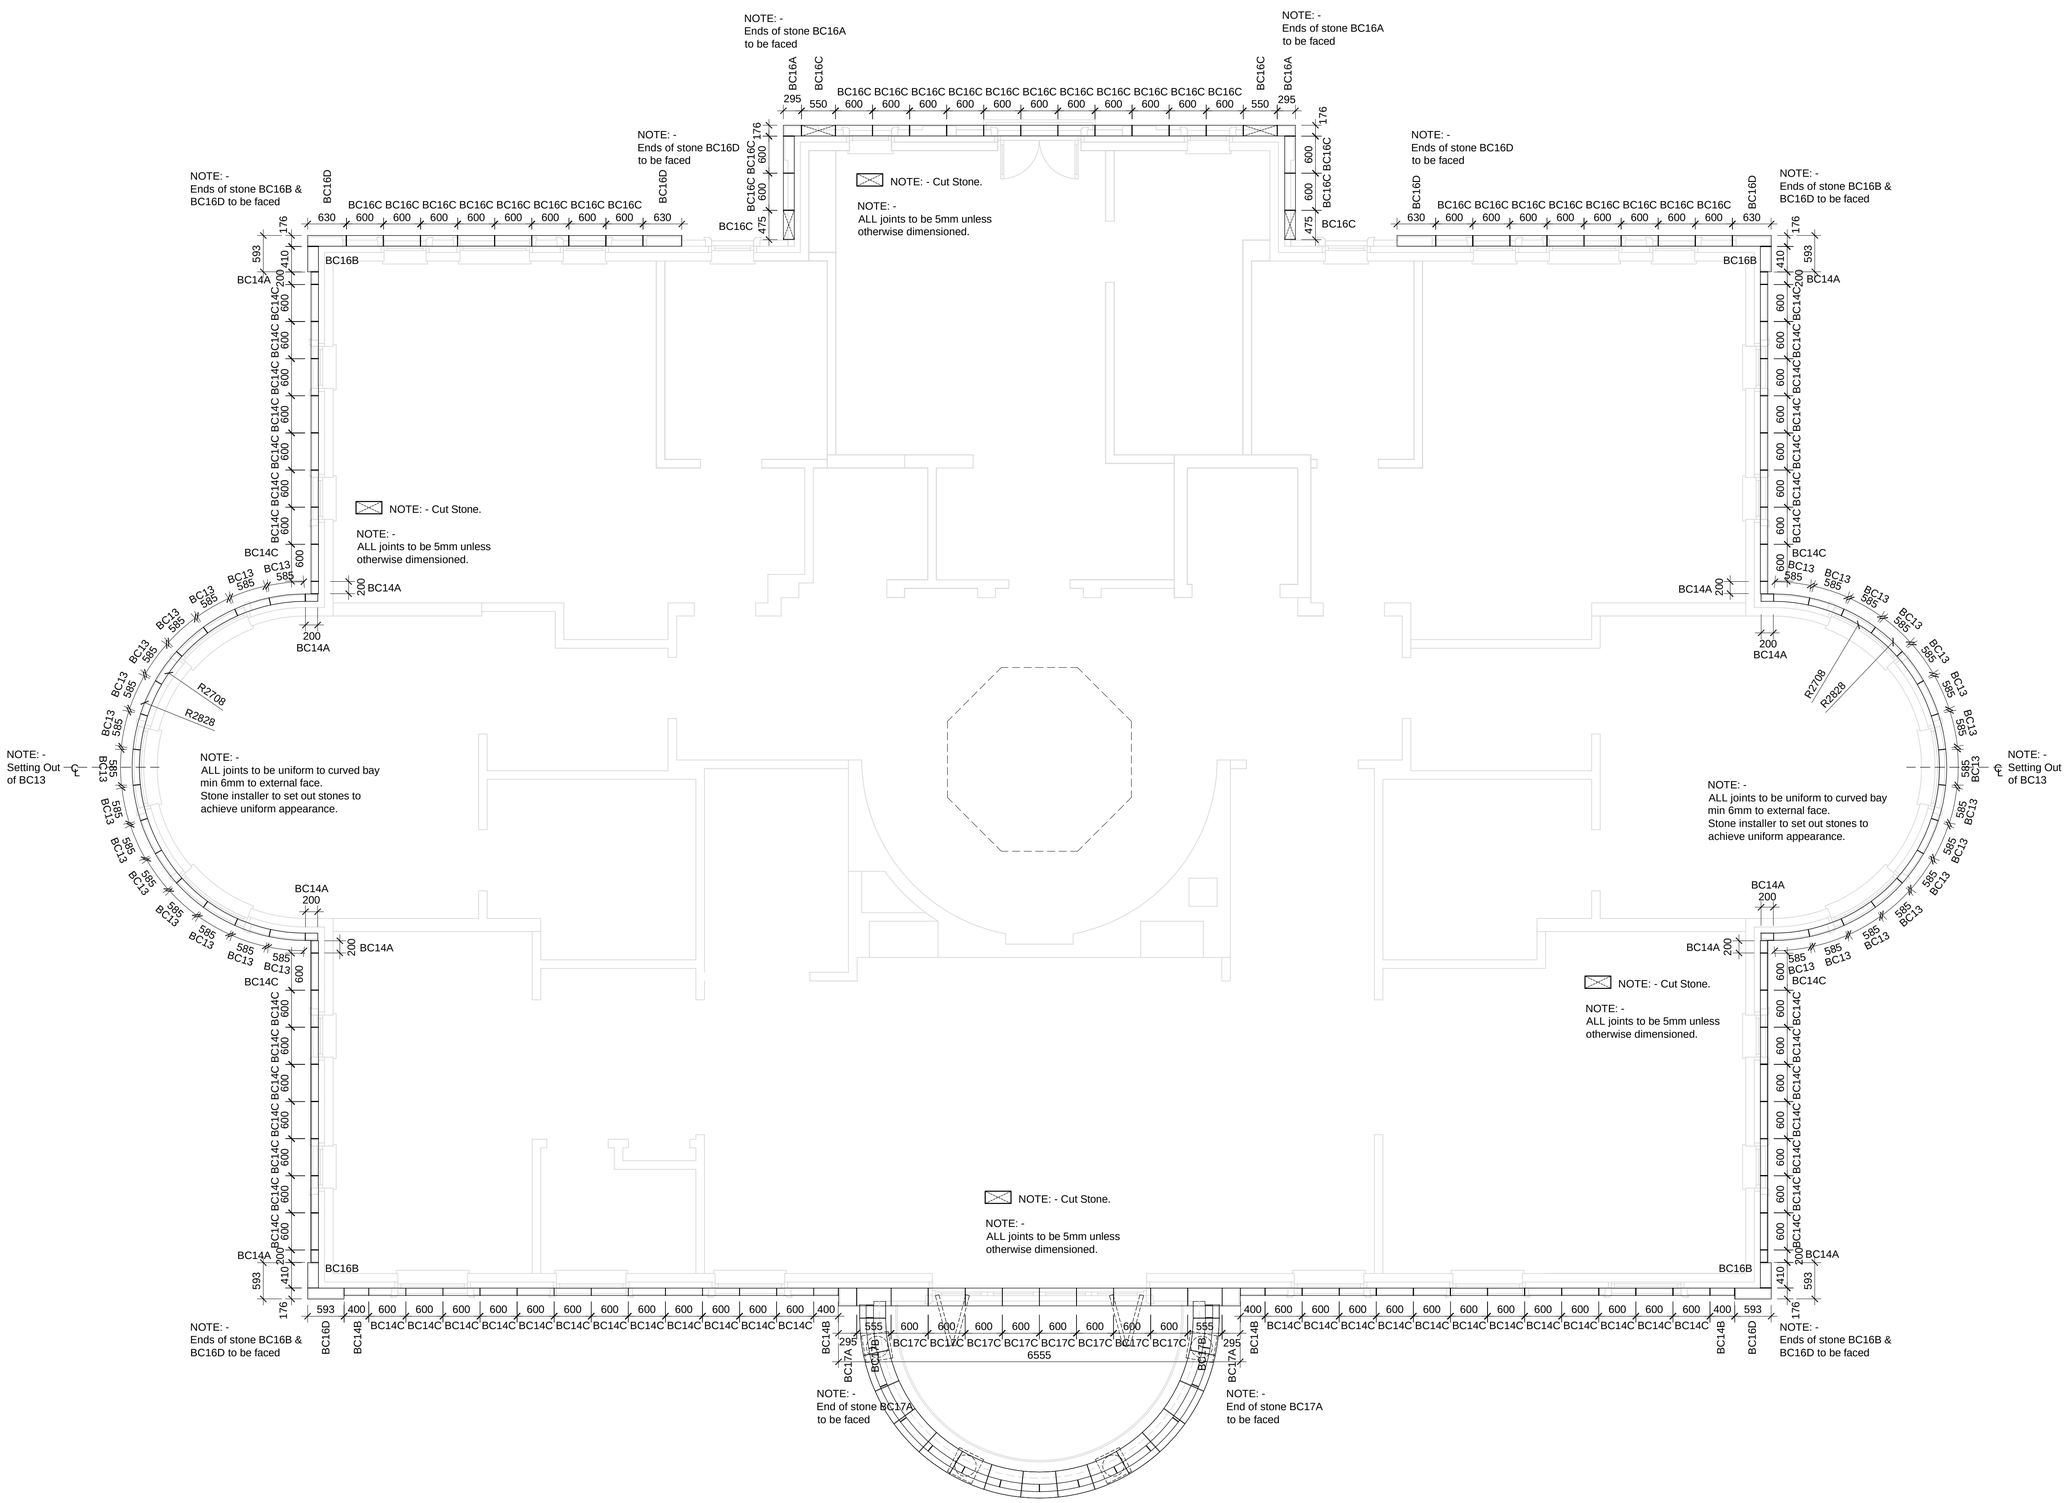

Stone manufacturer to design & detail all units & provide all necessary structural reinforcement to loadbearing stone units.

Revision		Date
A	Construction Issue.	12.07.13

Octagon Developments Limited
Weir House Hurst Road
East Molesey Surrey KT8 9AQ
T: +44 (0) 208 481 7500
F: +44 (0) 208 481 7501
E: Octagon@Octdev.co.uk
W: www.Octdev.co.uk

Project

Overbye, St Georges Hill

Title

Stone Details

Stone Band Level 5

Status

Construction

Scale	Drawn	Date
1:50	sh	Jun. '13
Job number	**Drawing number**	**Revision**
0623	**6008**	**A**

© Copyright Octagon Developments Limited