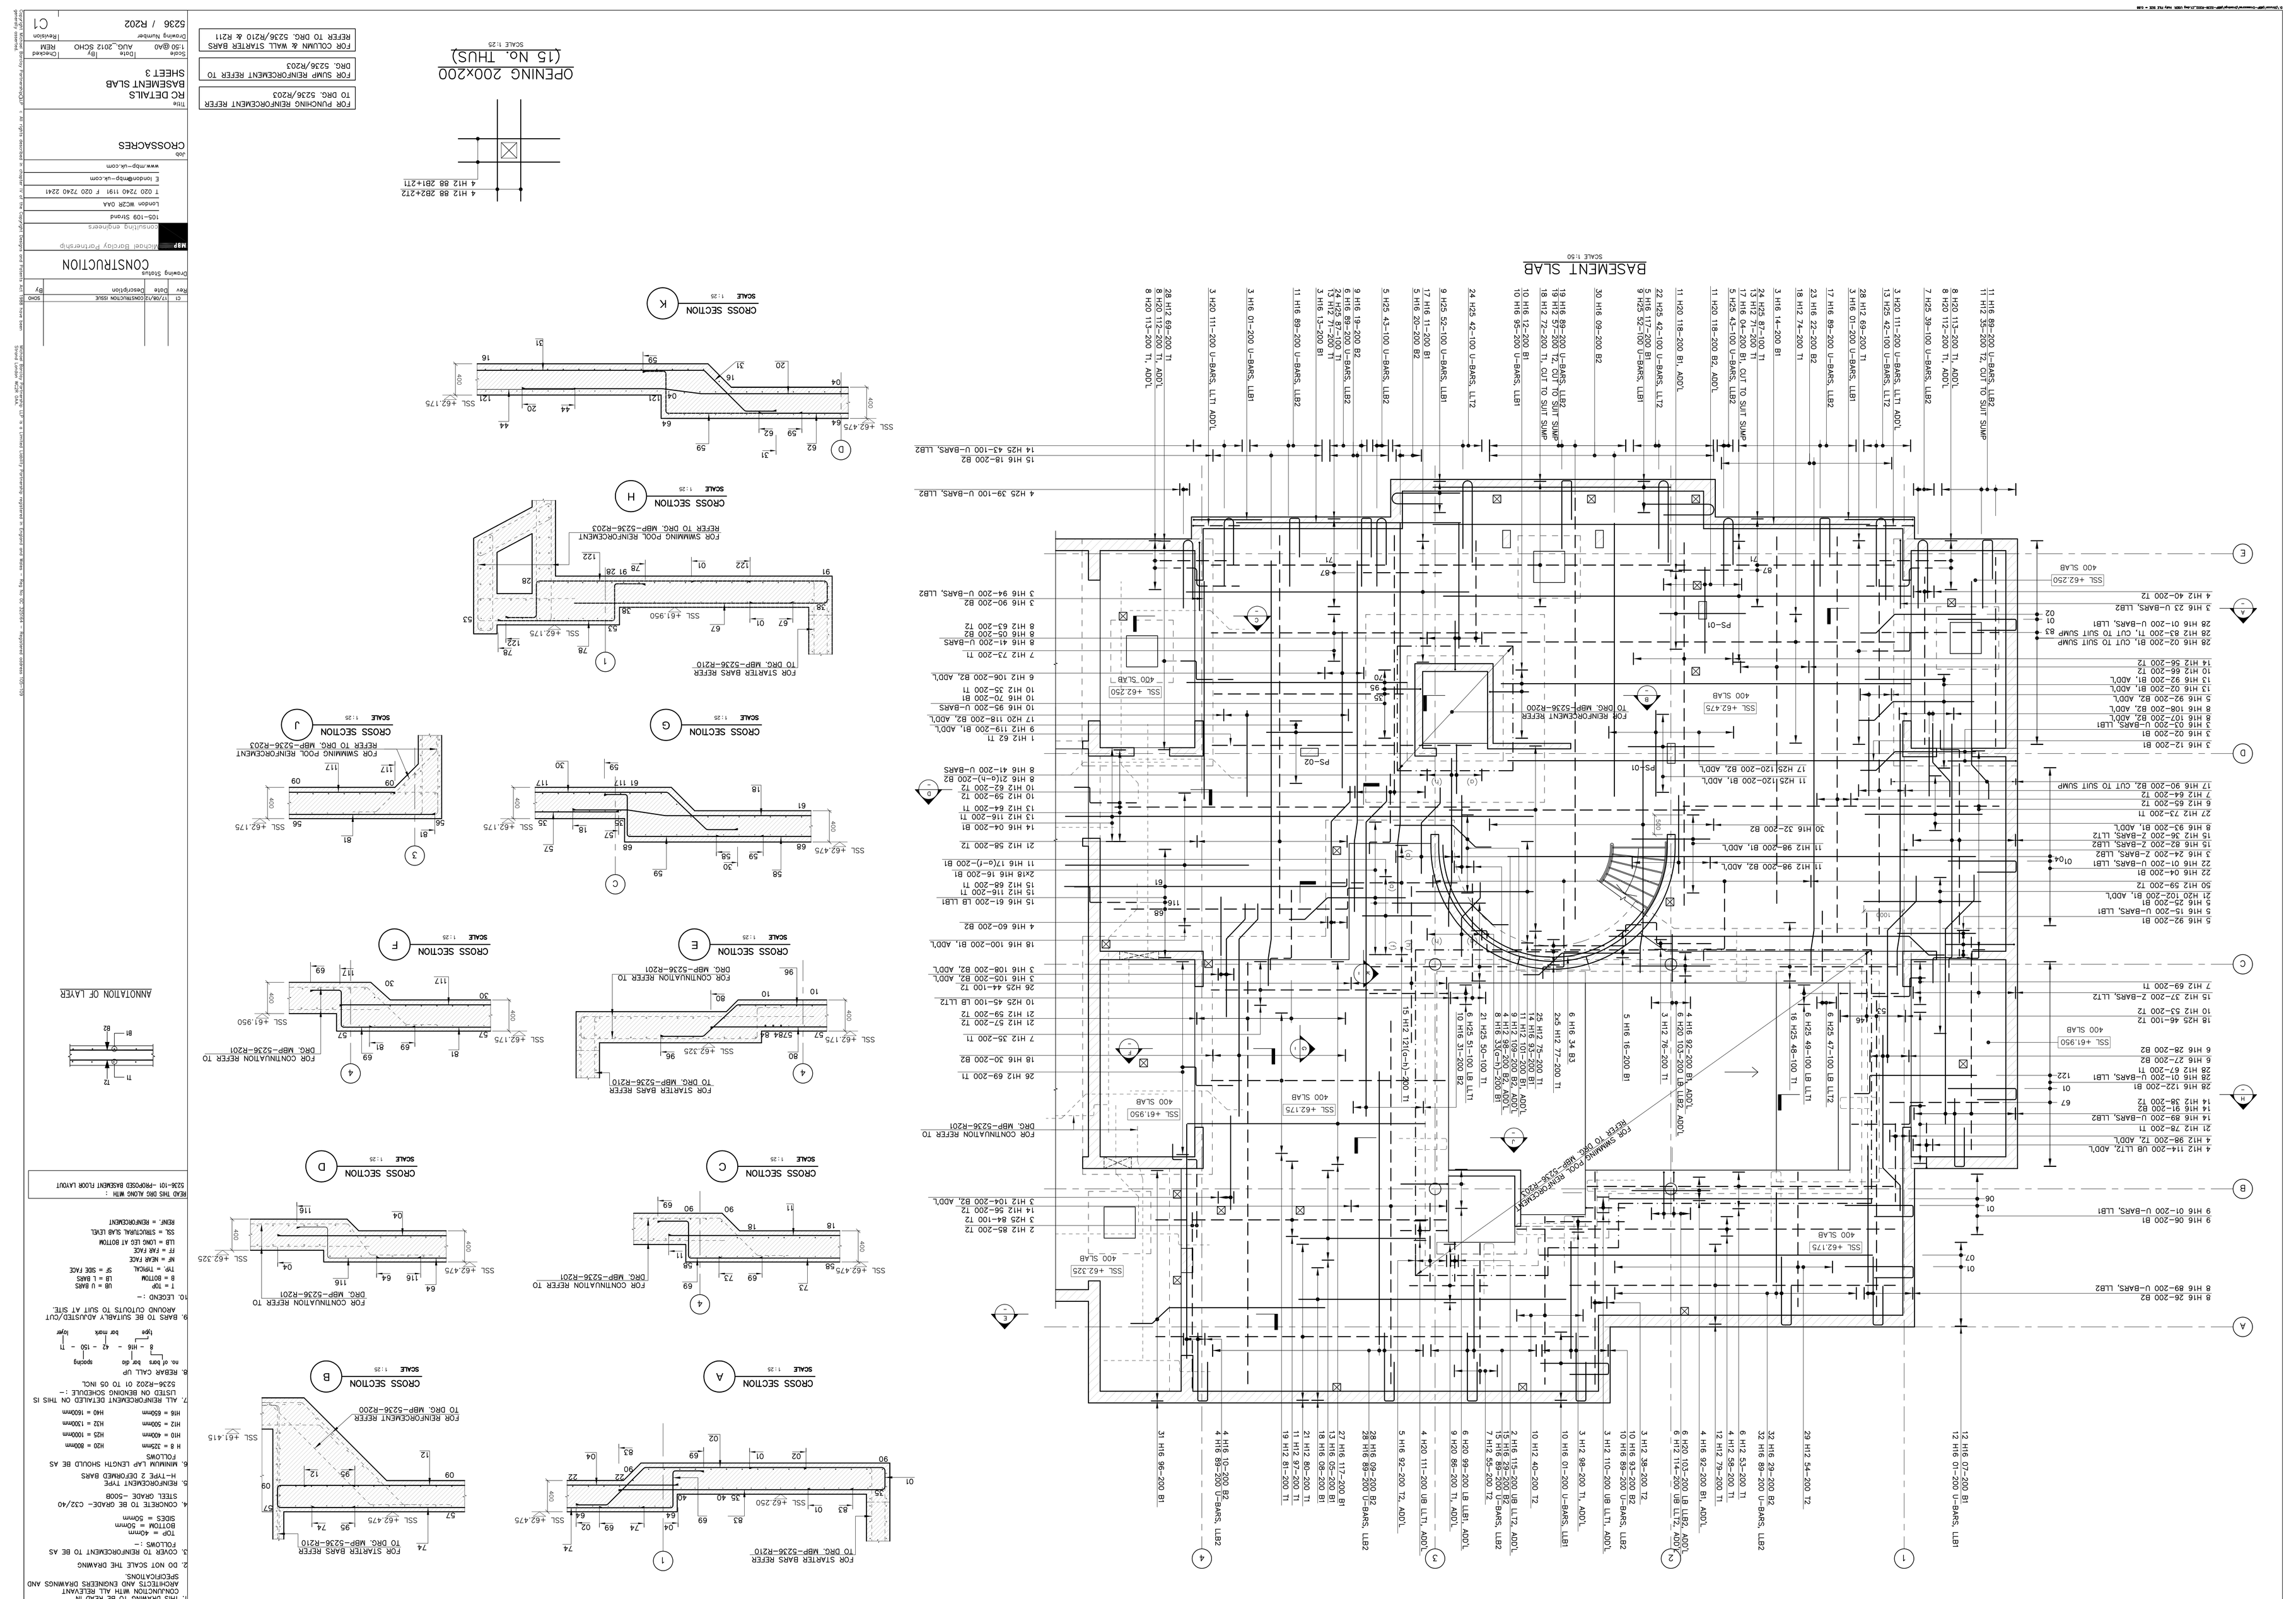

NOTES:

1. THIS DRAWING TO BE READ IN CONJUNCTION WITH ALL RELEVANT ARCHITECTS AND ENGINEERS DRAWINGS AND SPECIFICATIONS.
2. DO NOT SCALE THE DRAWING
3. COVER TO REINFORCEMENT TO BE AS FOLLOWS :-
   TOP = 40mm
   BOTTOM = 50mm
   SIDES = 50mm
4. CONCRETE TO BE GRADE- C32/40 STEEL GRADE -S500
5. REINFORCEMENT TYPE H-TYPE 2 DEFORMED BARS
6. MINIMUM LAP LENGTH SHOULD BE AS FOLLOWS

H 8 = 325mm	H20 = 800mm
H10 = 400mm	H25 = 1000mm
H12 = 500mm	H32 = 1300mm
H16 = 650mm	H40 = 1600mm

7. ALL REINFORCEMENT DETAILED ON THIS IS LISTED ON BENDING SCHEDULE :- 5236-R202 01 TO 05 INCL
8. REBAR CALL UP

no. of bars	bar dia	spacing	type	layer mark
8 – H16 –	42 –	150 –	T	

9. BARS TO BE SUITABLY ADJUSTED/CUT AROUND CUTOUTS TO SUIT AT SITE.
10. LEGEND :-

T = TOP	UB = U BARS
B = BOTTOM	LB = L BARS
TRP. = TRIPICAL	SF = SIDE FACE
NF = NEAR FACE	
FF = FAR FACE	
LLB = LOWEST LEVEL BOTTOM	
SSL = STRUCTURAL SLAB LEVEL	
REINF. = REINFORCEMENT	

READ THIS SHEET ALONG WITH :
5236-101 -PROPOSED BASEMENT FLOOR LAYOUT

Rev	Date	Description	By
C1	17/09/21	CONSTRUCTION ISSUE	SOHO

Drawing Status
CONSTRUCTION

Michael Barclay Partnership
consulting engineers
London WC2R 0AA
105–109 Strand
E london@mbp-uk.com
T 020 7240 1191 F 020 7240 2241
www.mbp-uk.com

Job
CROSSACRES

Title
RC DETAILS
BASEMENT SLAB
SHEET 3

Scale	Date	By	Checked
1:50 @A0	AUG_2012 SCHO		REM

Drawing Number — Revision
5236 / R202 — C1

This drawing is the property of Michael Barclay Partnership and is not to be copied or used for any purpose other than that for which it was supplied by us. Nor is it to be lent, shown or disclosed to any unauthorised person without our consent. All rights reserved. Unless stated otherwise, dimensions are in millimetres. Do not scale from this drawing. Figured dimensions only are to be taken. Any discrepancies are to be reported to us immediately.